F.A. RTE.	SECTION	COUNTY	TOTAL SHEETS	SHEET NO.
	02-00090-00-BT	DUPAGE	117	102
STA.	TO STA.			
FED. ROAD DIST. NO.	ILLINOIS	FED. AID PROJECT		
	CONTRACT NO. 83713			

FINAL SURVEY	SURVEYED	BY	DATE
NOTE BOOK	ENTERED		
	TYPED		
	AREAS		
NO.	AREAS CHECKED		

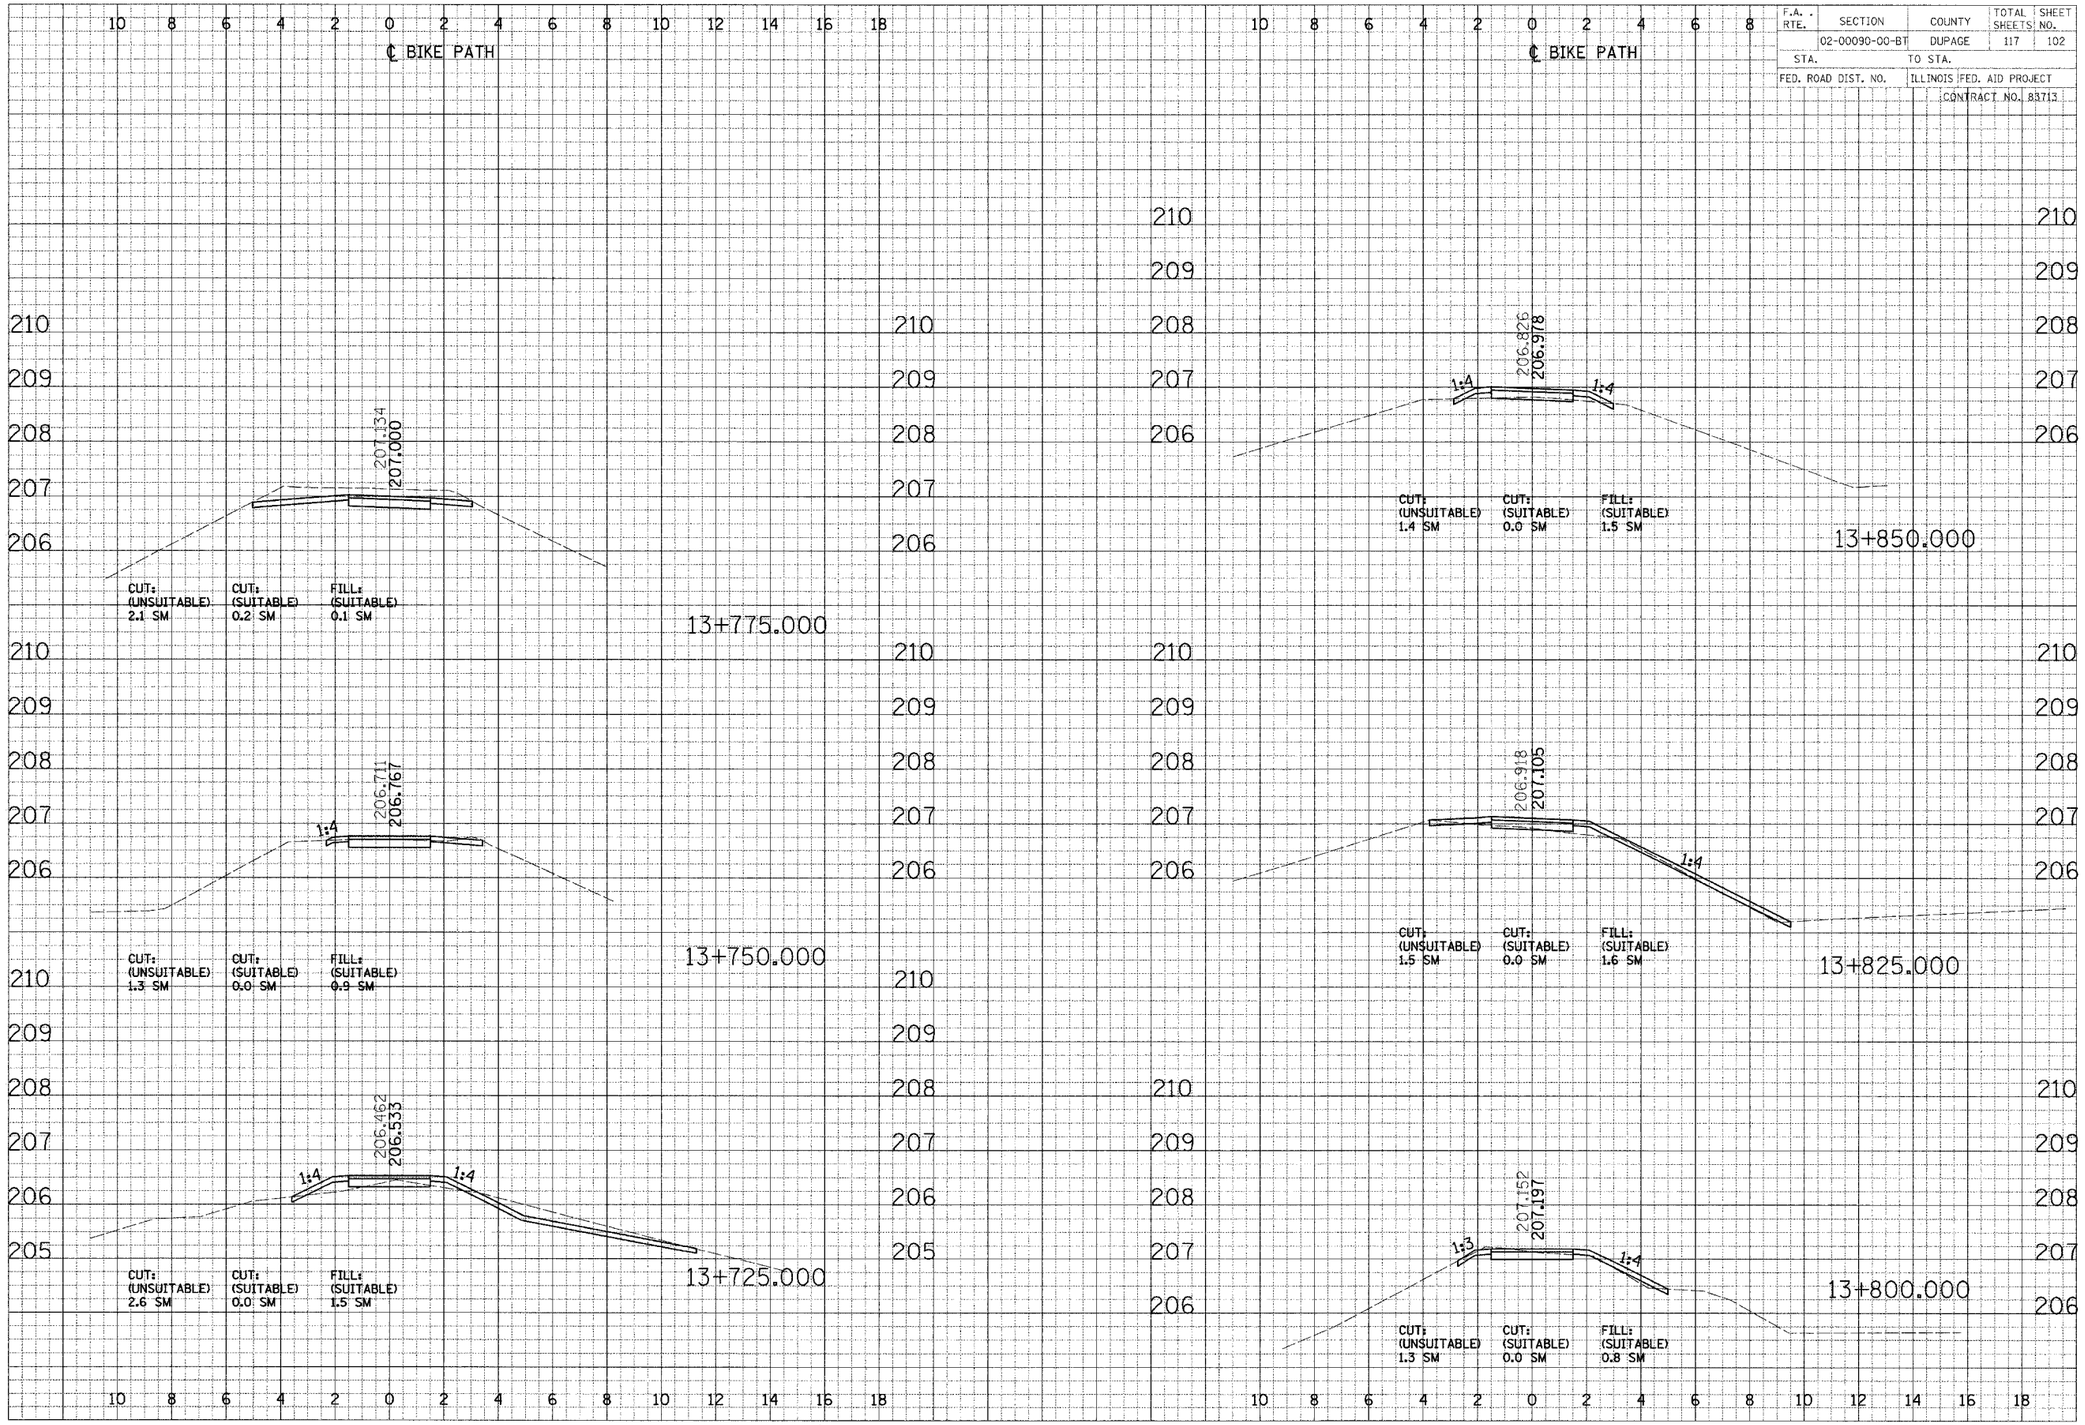

CROSS SECTIONS - NORTH DUPAGE