FAU	SECTION	COUNTY	TOTAL SHEETS	SHEET NO.
2667	02-00165-00-RP	DUPAGE	87	16
STA.	201+50	TO STA.	209+50	
FED. ROAD DIST. NO. 7	ILLINOIS	FED. AID PROJECT		

CONTRACT NO. 83768

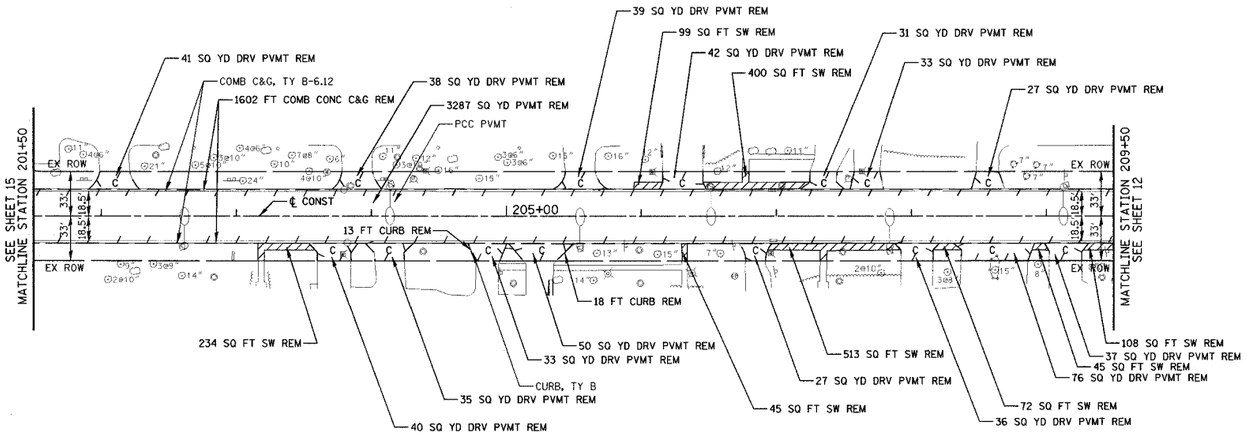

EXISTING VIEW

NOTE:
DRIVEWAY RADII ARE 15' UNLESS OTHERWISE NOTED.

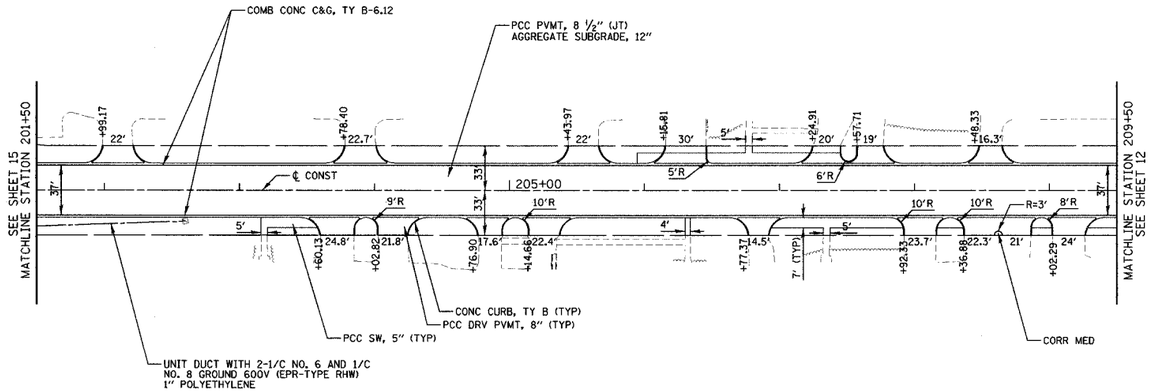

FULLERTON AVENUE

PROPOSED VIEW

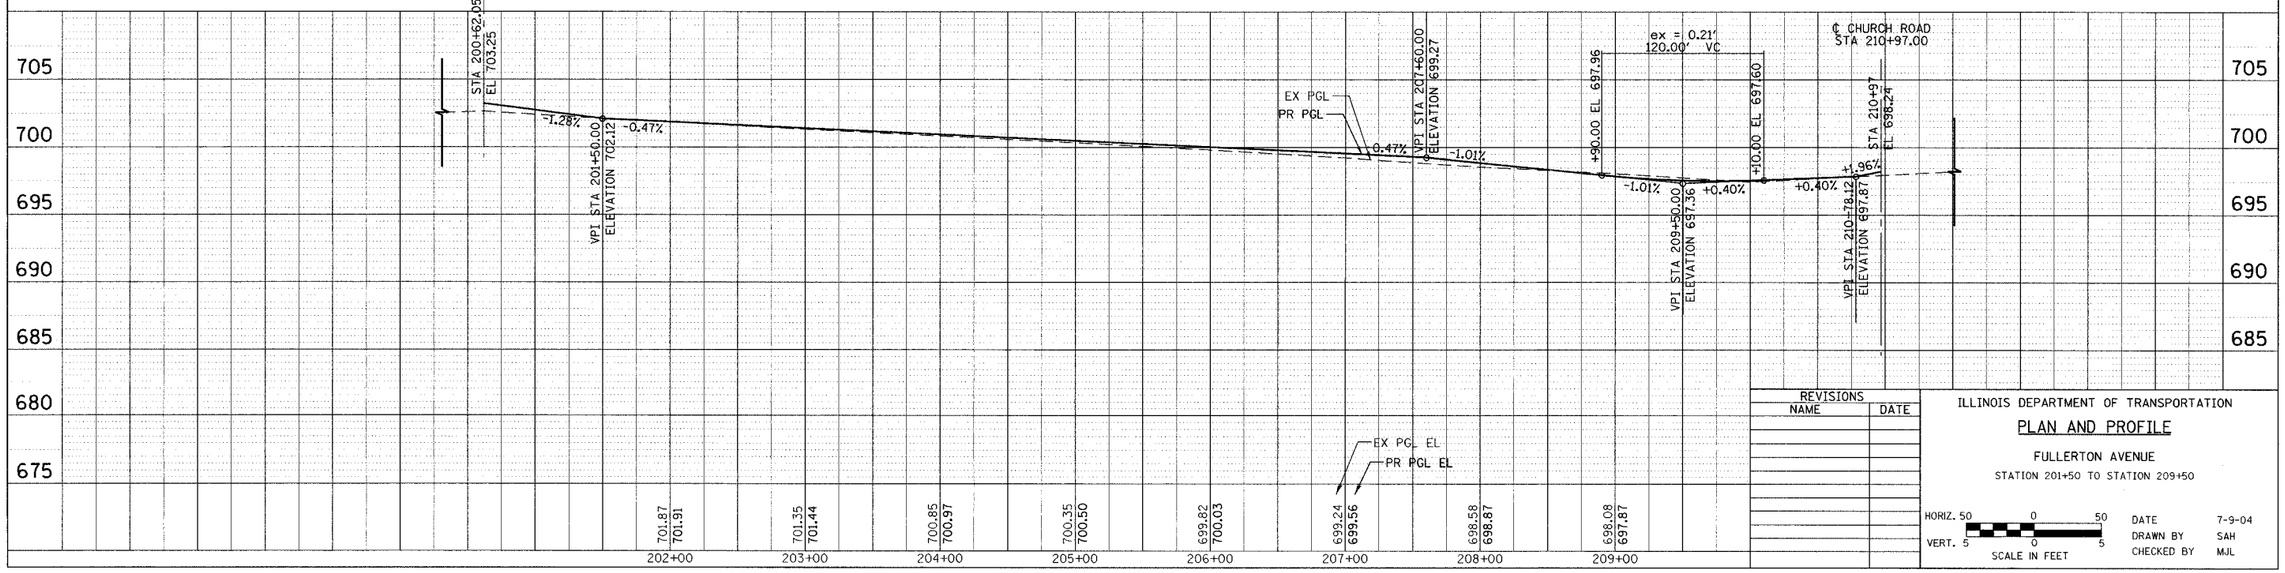

REVISIONS NAME	DATE

ILLINOIS DEPARTMENT OF TRANSPORTATION

PLAN AND PROFILE

FULLERTON AVENUE

STATION 201+50 TO STATION 209+50

HORIZ. 50 0 50
VERT. 5 0 5
SCALE IN FEET

DATE 7-9-04
DRAWN BY SAH
CHECKED BY MJL

TRANSYSTEMS CORPORATION