FAU	SECTION	COUNTY	TOTAL SHEETS	SHEET NO.
2667	02-00165-00-RP	DUPAGE	87	29
STA. 22+50		TO STA. 46+50		
FED. ROAD DIST. NO. 7	ILLINOIS	FED. AID PROJECT		

CONTRACT NO. 83768

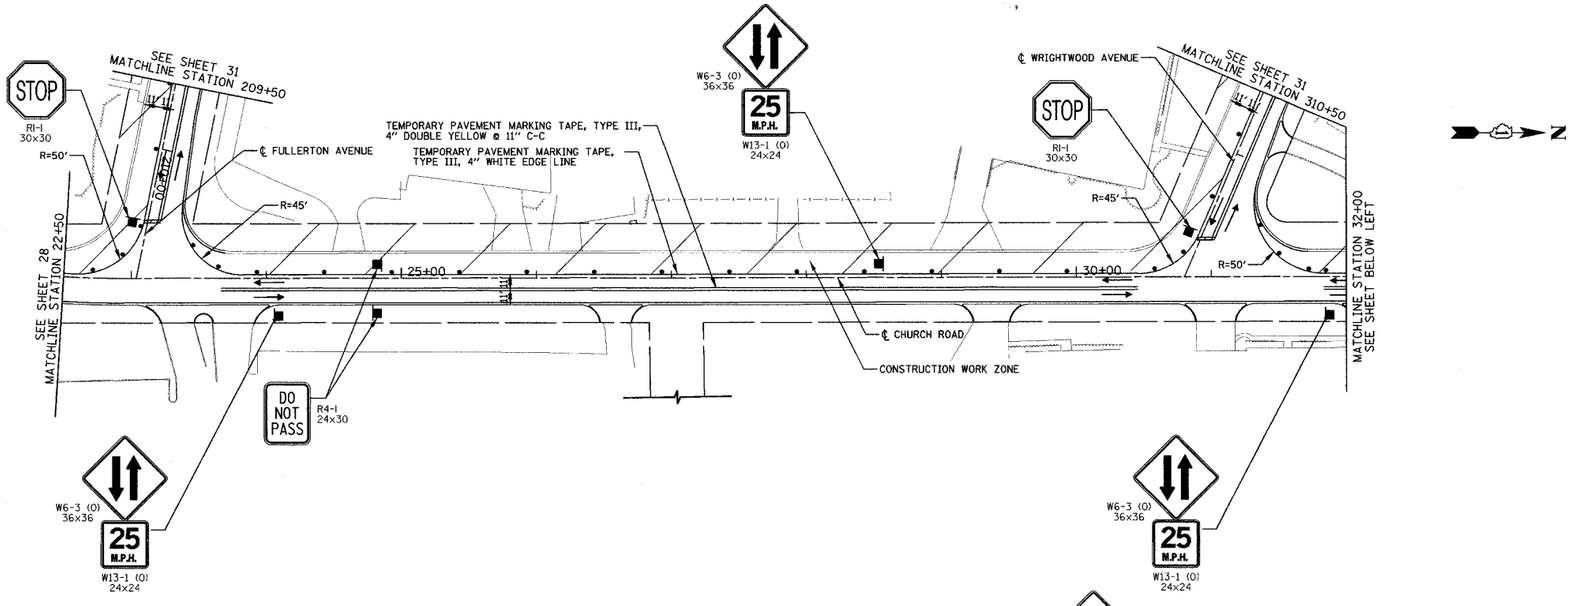

REVISIONS	
NAME	DATE

ILLINOIS DEPARTMENT OF TRANSPORTATION

SUGGESTED CONSTRUCTION PROCEDURE AND MAINTENANCE OF TRAFFIC

STAGE III

CHURCH ROAD

STATION 22+50 TO STATION 46+50

HORIZ. 50 0 50

SCALE IN FEET

DATE 7-9-04

DRAWN BY MJG

CHECKED BY MJL

PLAN

PROFILE

TRANSYSTEMS CORPORATION