FAU	SECTION	COUNTY	TOTAL SHEETS	SHEET NO.
2667	02-00165-00-RP	DUPAGE	87	37
STA. 201+70		TO STA. 209+50		
FED. ROAD DIST. NO. 7	ILLINOIS	FED. AID PROJECT		

CONTRACT NO. 83768

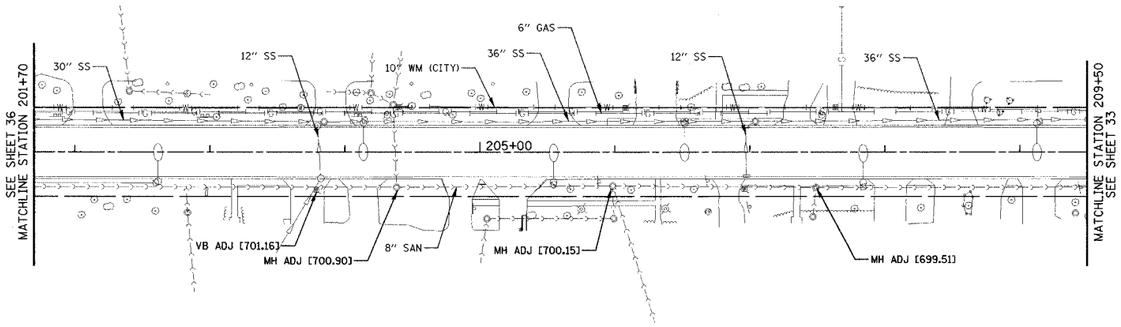

EXISTING VIEW

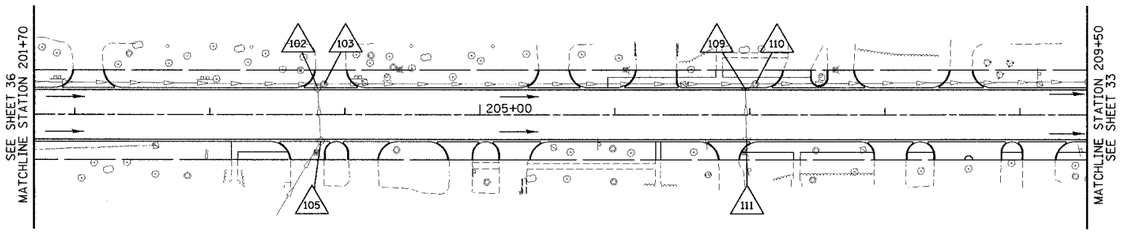

PROPOSED VIEW

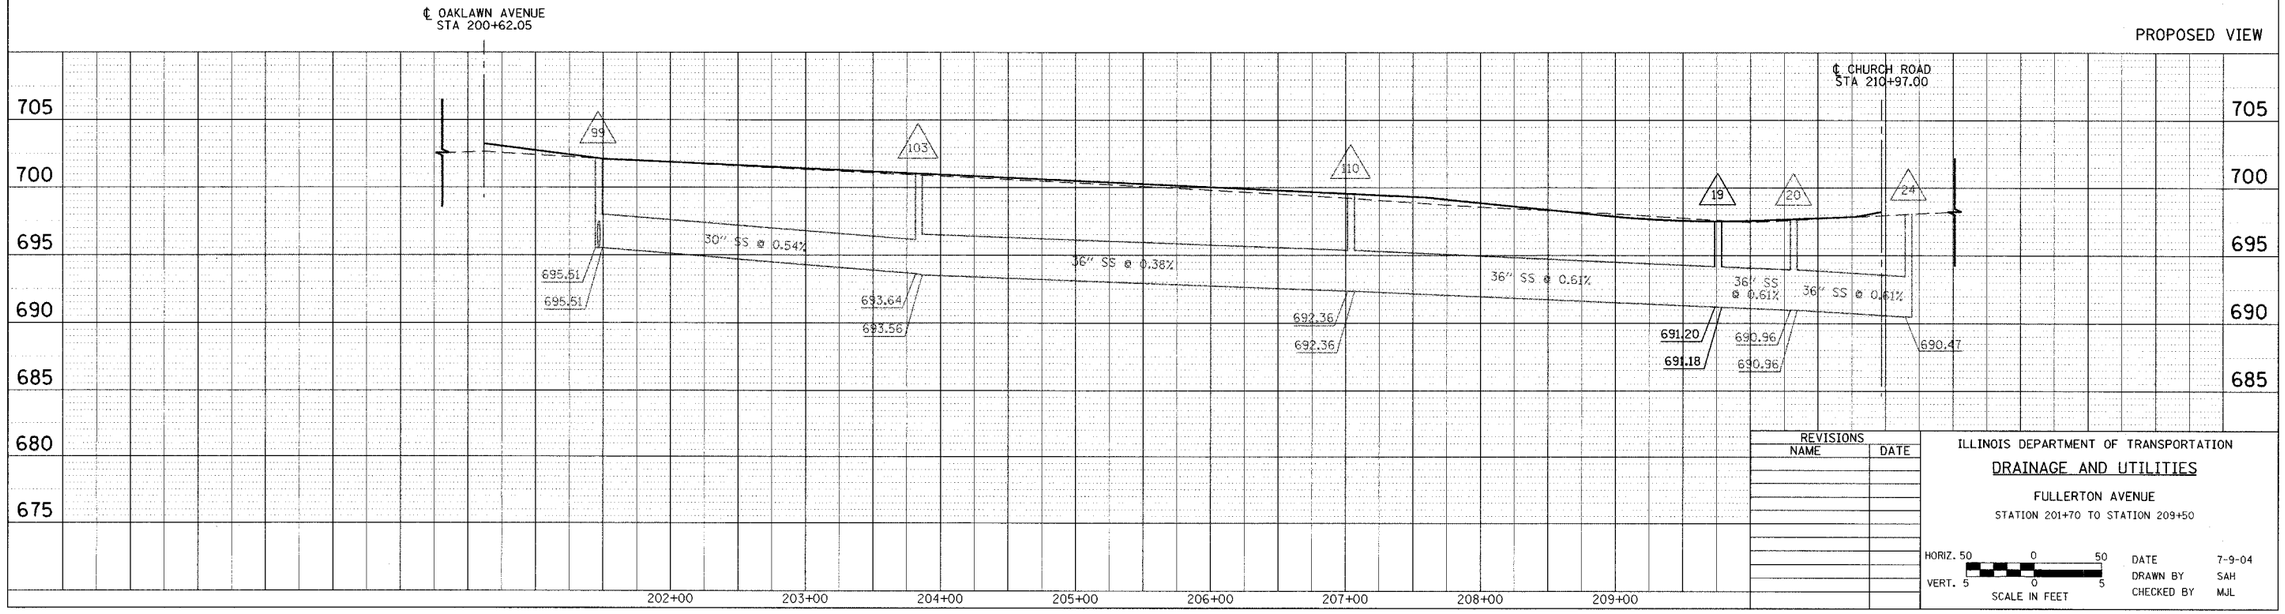

REVISIONS NAME	DATE

ILLINOIS DEPARTMENT OF TRANSPORTATION

DRAINAGE AND UTILITIES

FULLERTON AVENUE

STATION 201+70 TO STATION 209+50

HORIZ. 50 0 50
VERT. 5 0 5
SCALE IN FEET

DATE 7-9-04
DRAWN BY SAH
CHECKED BY MJL

PLAN
SURVEYED
PLOTTED
ALIGNMENT CHECKED
R.O.W. CHECKED
NOTE BOOK
CADD FILE NAME
DATE

PROFILE
SURVEYED
PLOTTED
ALIGNMENT CHECKED
ELEV. NOTED
STRUCTURE NOTATING CHKD
NOTE BOOK
NO.
DATE

TRANSYSTEMS CORPORATION