FAU	SECTION	COUNTY	TOTAL SHEETS	SHEET NO.
2667	02-00165-00-RP	DUPAGE	87	41
STA. 13+30	TO STA. 22+50			
FED. ROAD DIST. NO. 7	ILLINOIS	FED. AID PROJECT		

CONTRACT NO. 83768

LEGEND

SODDING, SALT TOLERANT TOPSOIL, FURNISH AND PLACE 4"
NITROGEN FERTILIZER NUTRIENT
PHOSPOROUS FERTILIZER NUTRIENT
POTASSIUM FERTILIZER NUTRIENT

TREE TRUNK PROTECTION

2 HR PARKING 8AM TO 6PM

R7-108 — MUTCD SIGN CODE
12X18 — SIGN SIZE IN INCHES (WxH)
IA — NUMBER AND TYPE OF METAL POSTS
12' — POST LENGTH

NOTES:

1. THERMOPLASTIC PAVEMENT MARKINGS SHALL BE USED ON ALL BITUMINOUS SURFACES.
2. PREFORMED PLASTIC, TYPE C, SHALL BE USED FOR ALL STOP BARS, LETTERS, AND SYMBOLS ON PCC PAVEMENT.
3. PREFORMED PLASTIC, TYPE B, SHALL BE USED FOR ALL OTHER PAVEMENT MARKINGS PLACED ON PCC PAVEMENT.
4. FOR ADDITIONAL DETAILS SHE DISTRICT ONE TYPICAL PAVEMENT MARKING TC-13.

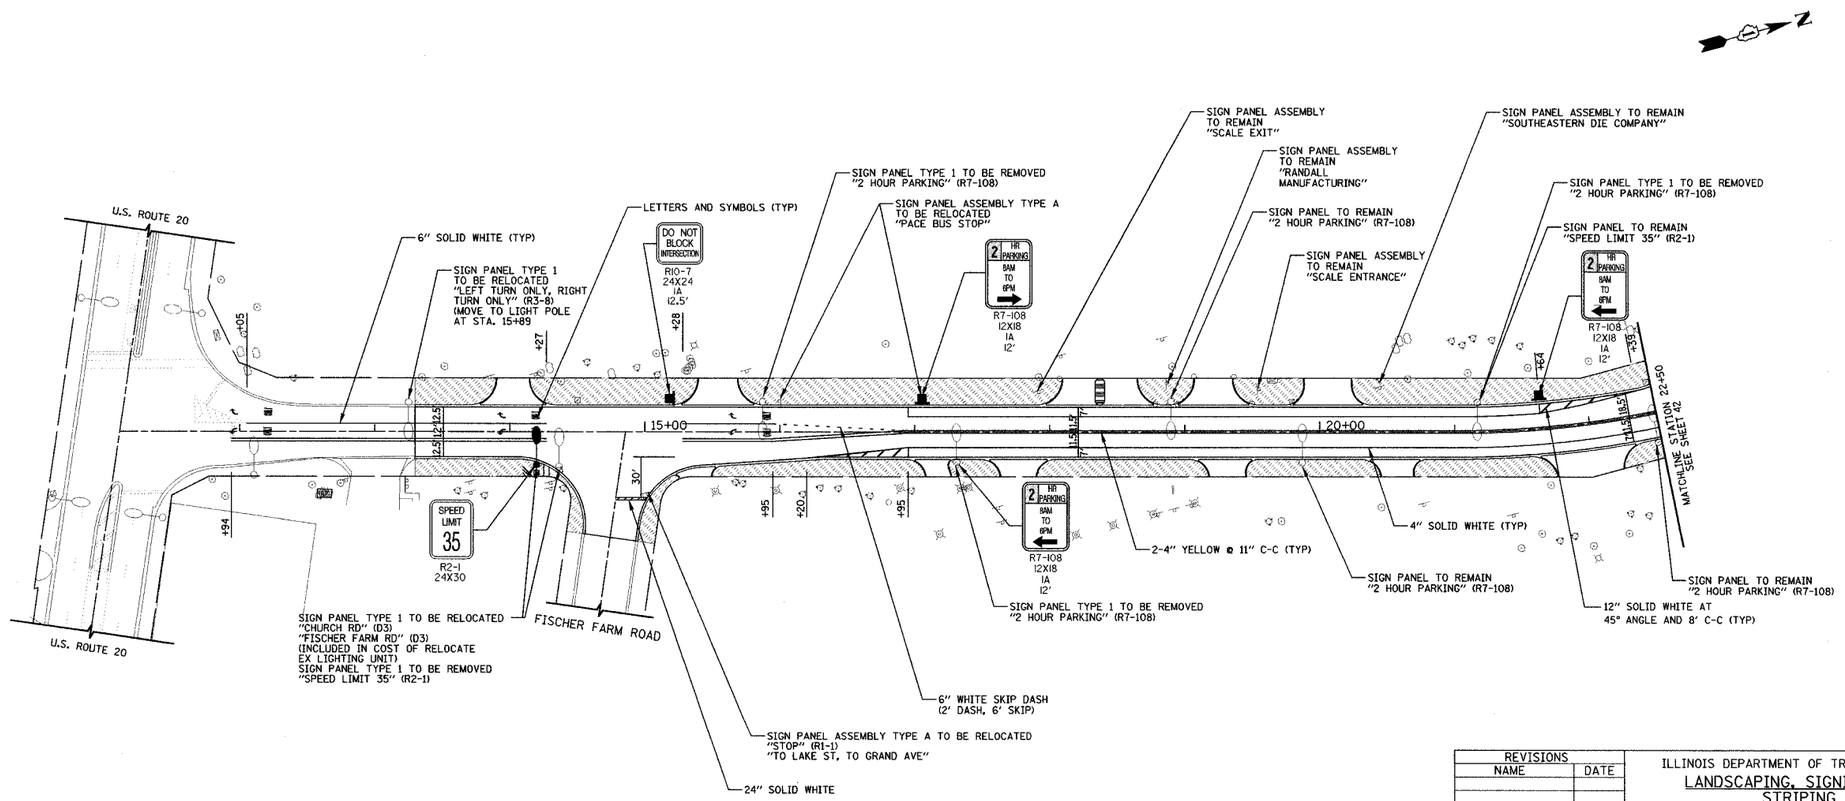

REVISIONS	
NAME	DATE

ILLINOIS DEPARTMENT OF TRANSPORTATION

LANDSCAPING, SIGNING, AND STRIPING

CHURCH ROAD

STATION 13+30 TO STATION 22+50

HORIZ. 50 0 50
SCALE IN FEET

DATE 7-9-04
DRAWN BY SAH
CHECKED BY MJL

PLAN — SURVEYED / PLOTTED / ALIGNMENT CHECKED / R.O.W. CHECKED / NOTE BOOK / NO. / BK. OF AREA CHECKED / CADD FILE NAME / BY / DATE

PROFILE — SURVEYED / PLOTTED / GRADES CHECKED / B.M. NOTED / STRUCTURE NOTATIONS CHKD / NOTE BOOK / NO. / BY / DATE

TRANSYSTEMS CORPORATION