F.A.U RTE.	SECTION	COUNTY	TOTAL SHEETS	SHEET NO.
2667	02-00165-00-RP	DUPAGE	87	87
STA. 308+00		TO STA. 311+00		
FED. ROAD DIST. NO.	ILLINOIS	FED. AID PROJECT		

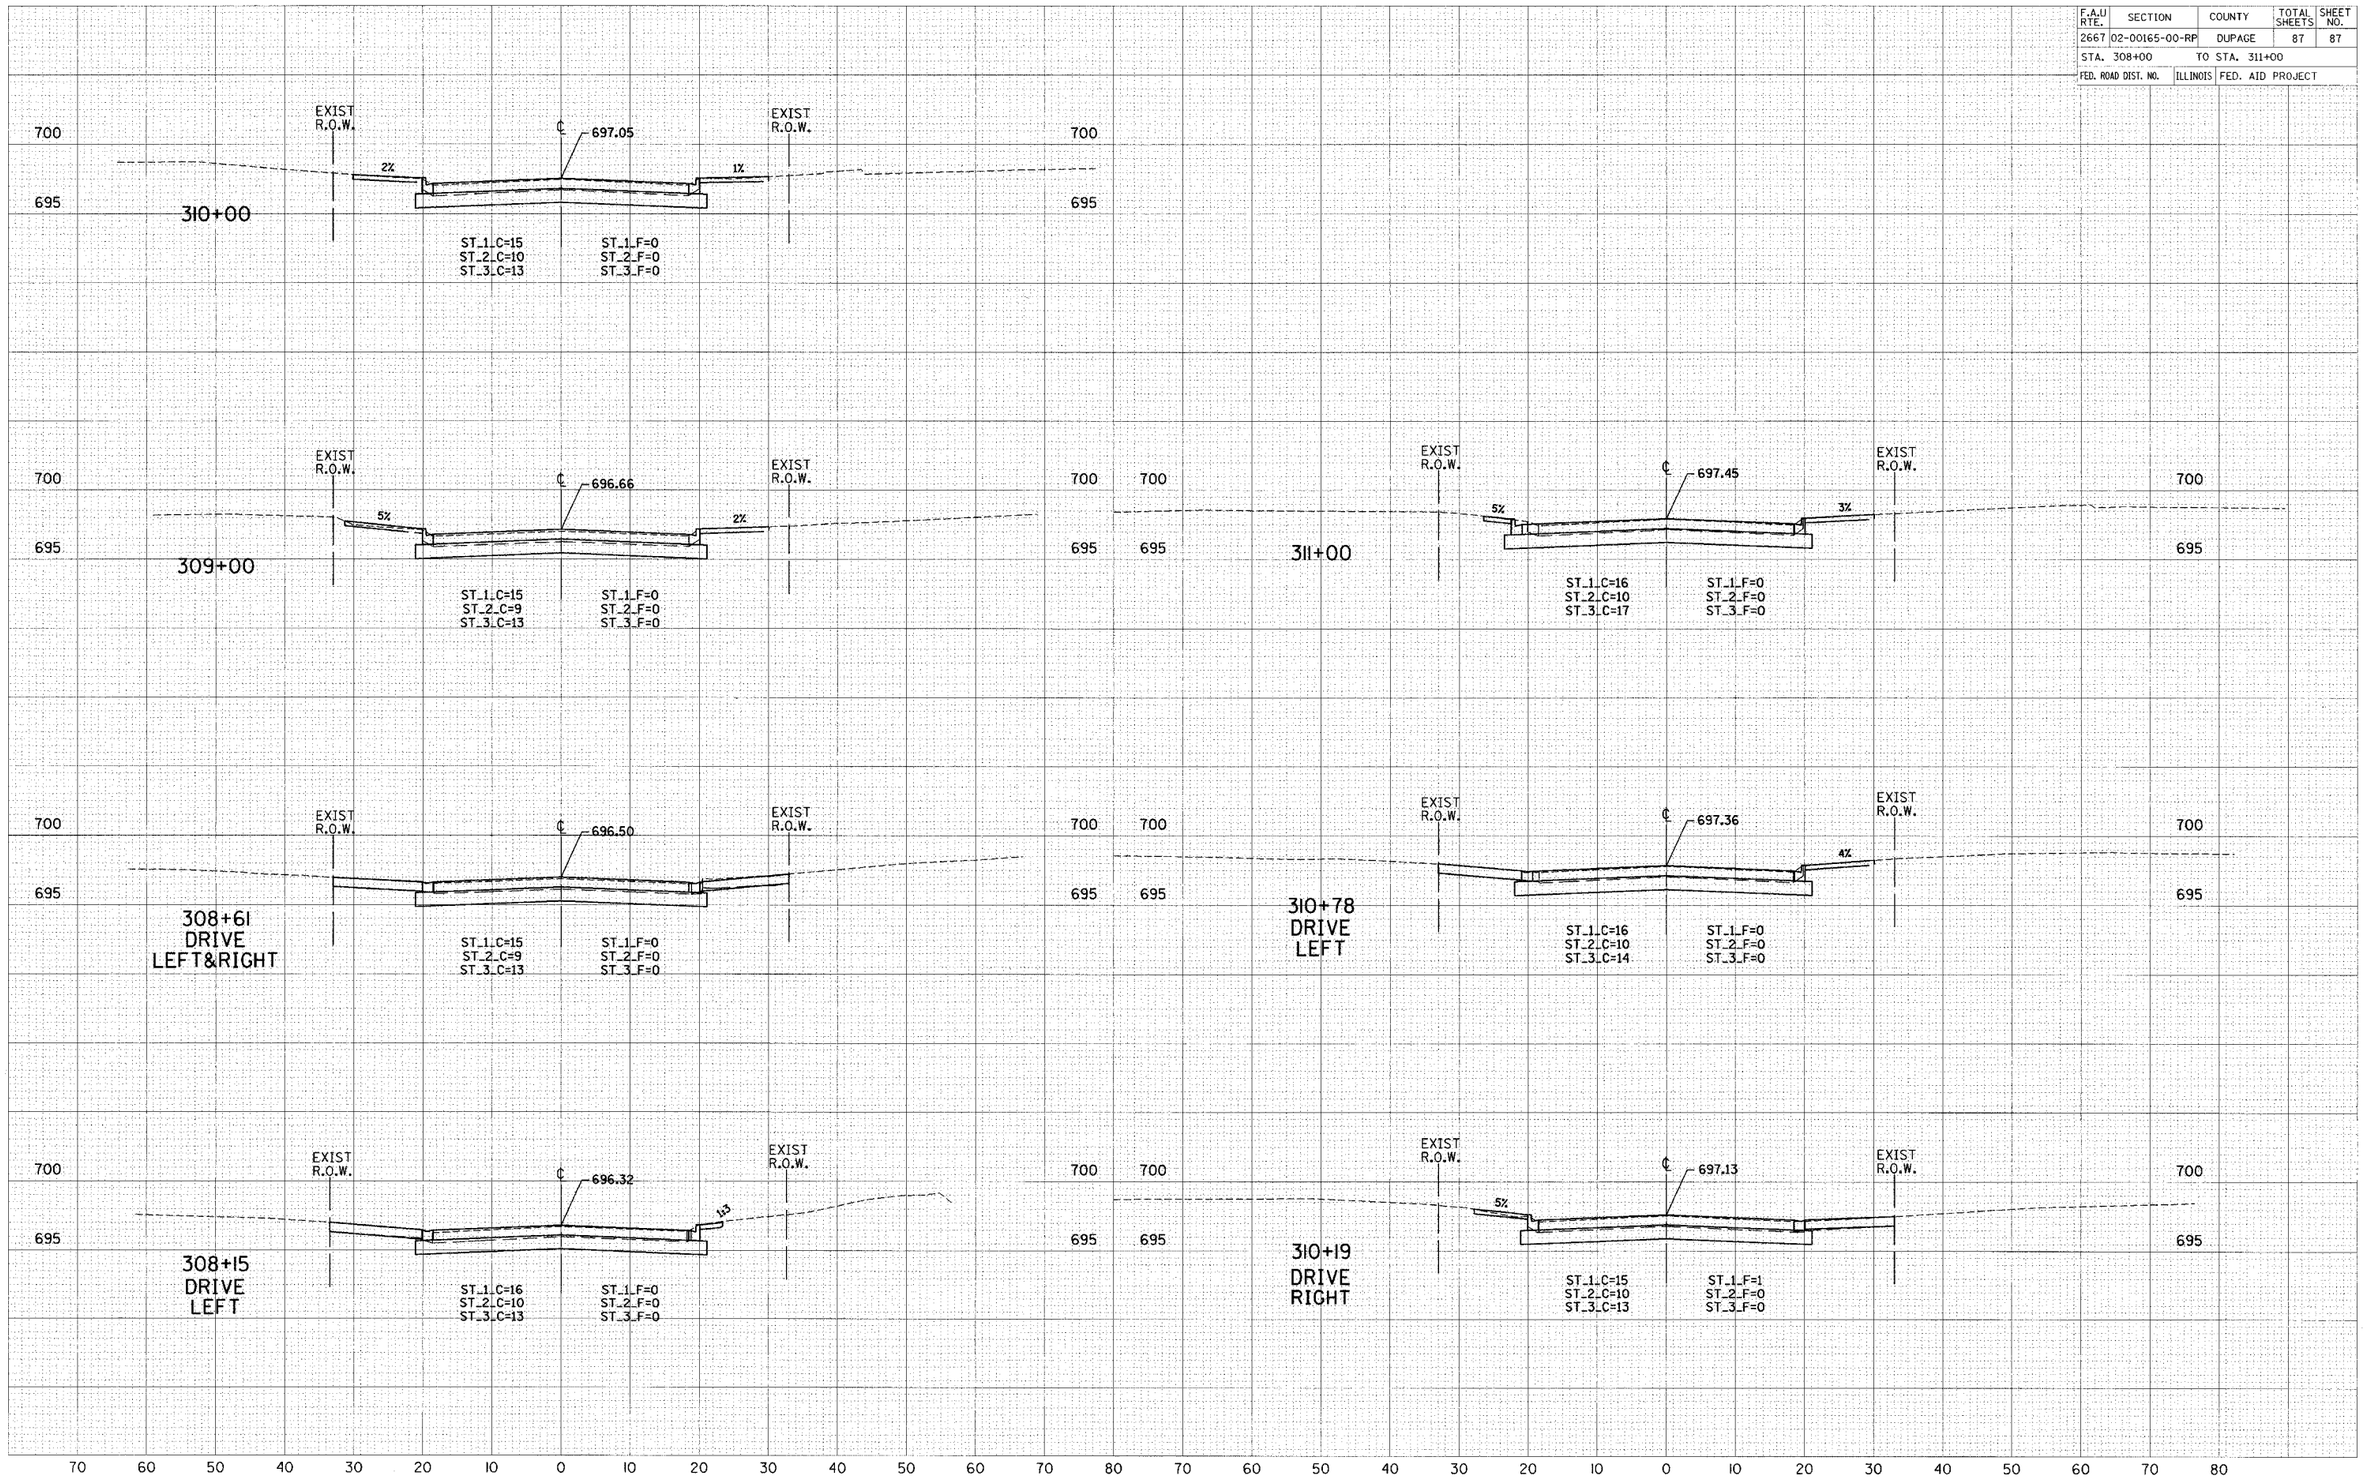

WRIGHTWOOD AVENUE