F.A.P. RTE.	SECTION	COUNTY	TOTAL SHEETS	SHEET NO.
	01-00177-00-BT	COOK	18	8
STA.	TO STA.			
FED. ROAD DIST. NO.	ILLINOIS	FED. AID PROJECT		

CONTRACT NO. 83780

PLAN	DATE
SURVEYED	
PLOTTED	
ROADWAY CHECKED	
R.O.W. CHECKED	
STR. NOTED	
CADD FILE NAME	
NOTE BOOK	
NO.	

PROFILE	DATE
SURVEYED	
PLOTTED	
ROADWAY CHECKED	
R.O.W. CHECKED	
STR. NOTED	
STRUCTURE NO.	
NOTE BOOK	
NO.	

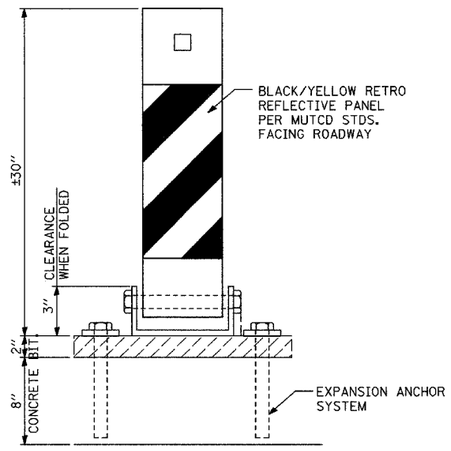

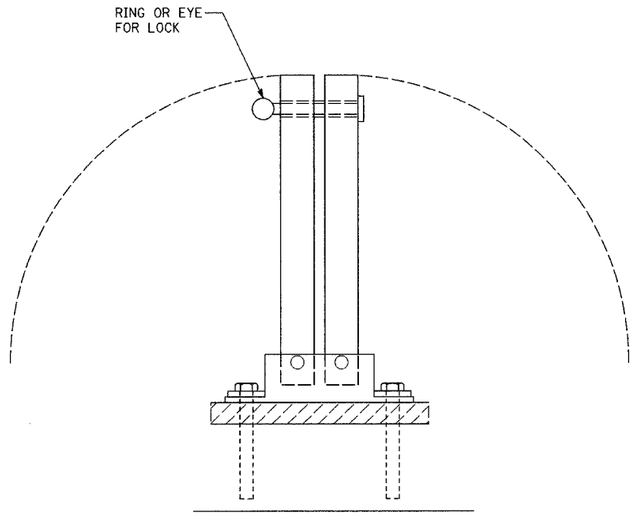

FOLD DOWN BOLLARD

NOT TO SCALE

HORIZONTAL SCALE: 1" = 50'-0"

VERTICAL SCALE: 1" = 5'-0"

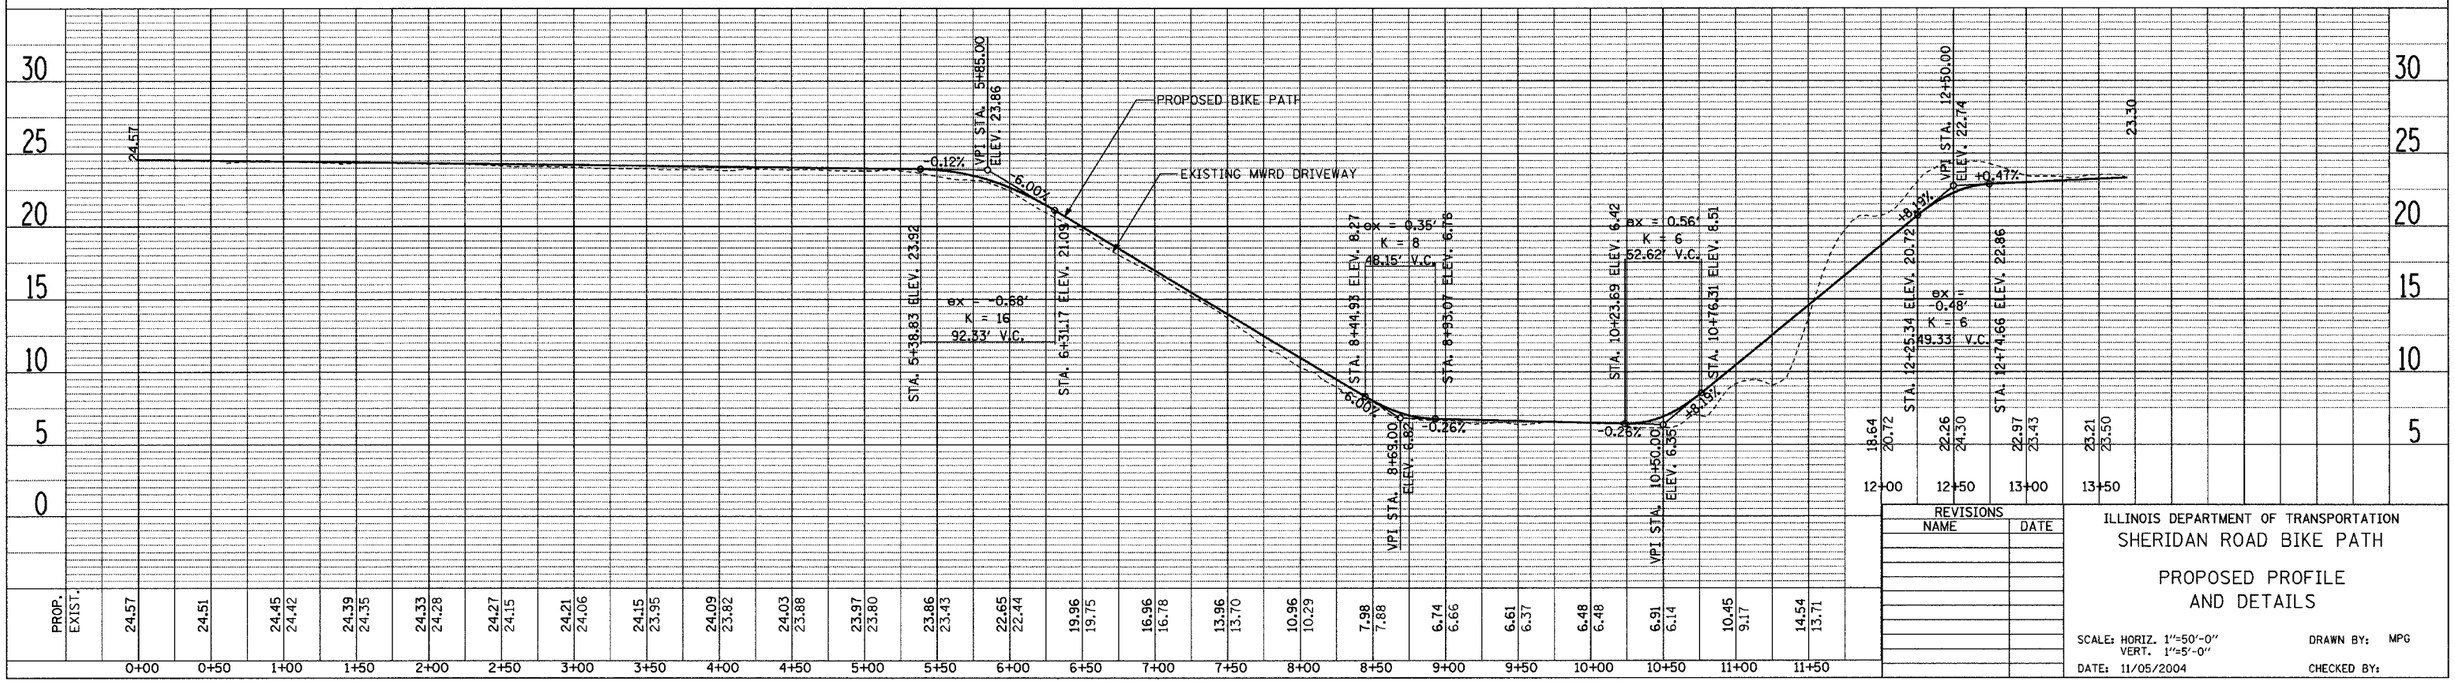

REVISIONS	
NAME	DATE

ILLINOIS DEPARTMENT OF TRANSPORTATION

SHERIDAN ROAD BIKE PATH

PROPOSED PROFILE AND DETAILS

SCALE: HORIZ. 1"=50'-0"
VERT. 1"=5'-0"

DRAWN BY: MPG

DATE: 11/05/2004

CHECKED BY:

E:\DOS\Dos\SHEET\NSP.dgn 11/9/2004 08:18:22 AM