F.A.U. RTE.	SECTION	COUNTY	TOTAL SHEETS	SHEET NO.
2652	00-00069-00-PV	DUPAGE	146	28
STA. 10+70.70		TO STA. 66+16.00		
FED. ROAD DIST. NO.	ILLINOIS	FED. AID PROJECT		

CONTRACT NO. 83781

PLAN: SURVEYED, DRAWN, ALIGNMENT CHECKED, R.P. OF WAY CHECKED, ROAD FILE NAME, NOTE BOOK, NO. — BY, DATE

PROFILE: SURVEYED, DRAWN, GRADES CHECKED, B.M. NOTED, STRUCTURE NOTATNS CHKD, NOTE BOOK, NO. — BY, DATE

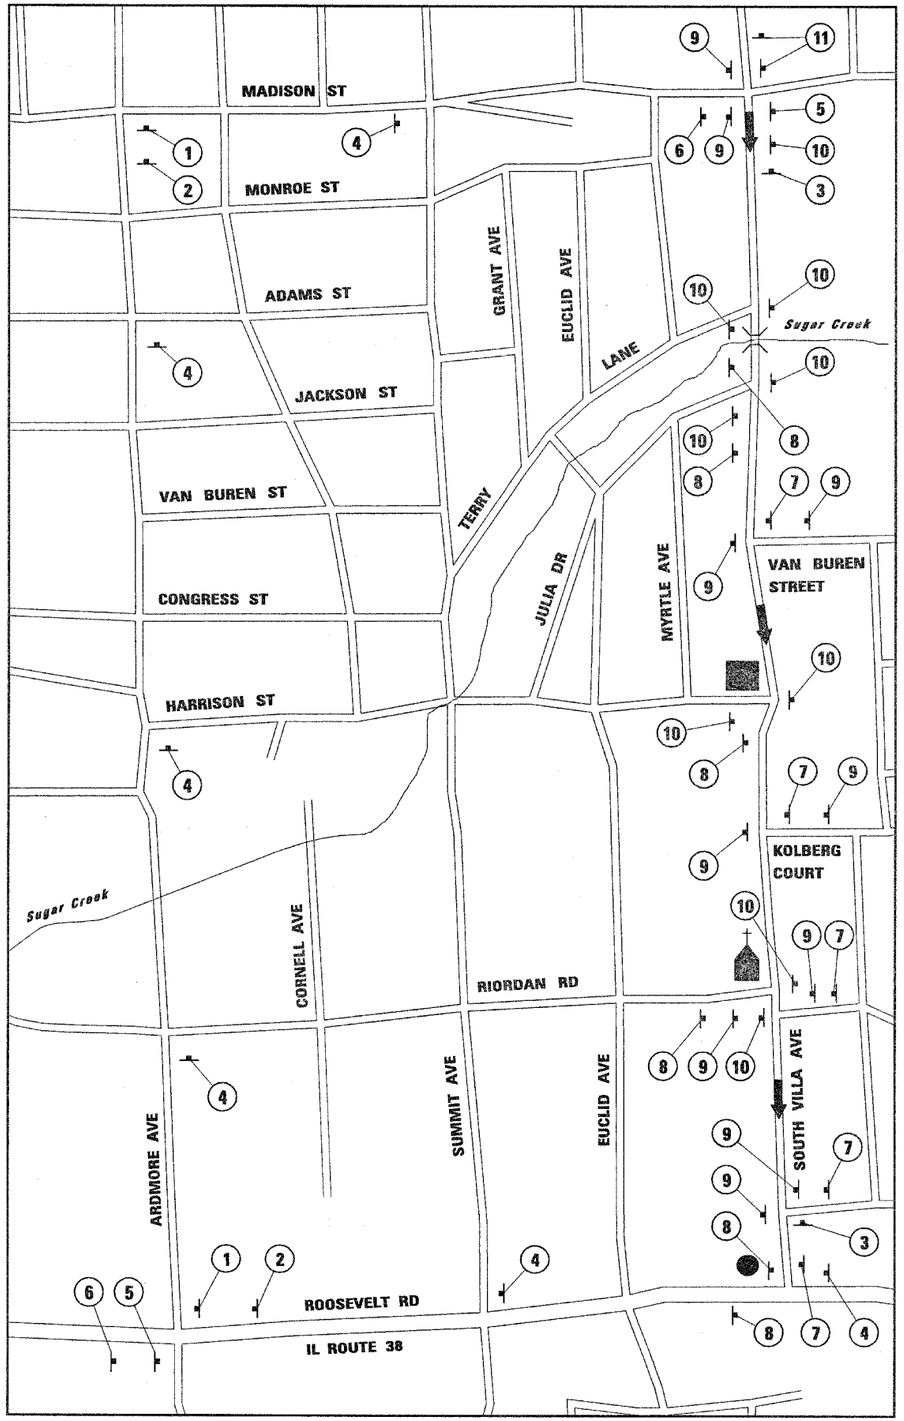

LEGEND:

- ALBRIGHT MIDDLE SCHOOL
- CHURCH
- HOTEL
- ONE WAY STREET
- TEMPORARY SIGN

SOUTH VILLA AVENUE DETOUR SIGNING

N

1 — DETOUR / NORTH / VILLA AVENUE (M4-8 24"x12", M3-1 24"x12") + M6-1R 21"x15"

2 — DETOUR / NORTH / VILLA AVENUE (M4-8 24"x12", M3-1 24"x12") + M5-1R 27"x15"

3 — Villa Avenue Closed Northbound / Roosevelt Rd to Madison St / Beginning April 1 2005 / Use Detour
SPECIAL 96"x48"
SEE MAINTENANCE OF TRAFFIC DETAIL SHEET

4 — DETOUR / NORTH / VILLA AVENUE (M4-8 24"x12", M3-1 24"x12") + W6-3 21"x15"

5 — DETOUR / NORTH / VILLA AVENUE (M4-8 24"x12", M3-1 24"x12") + M6-1L 21"x15"

6 — DETOUR / NORTH / VILLA AVENUE (M4-8 24"x12", M3-1 24"x12") + M5-1L 27"x15"

7 — R3-1 24"x24"

8 — R3-2 24"x24"

9 — ONE WAY R6-1L 36"x12"

10 — ONE WAY R6-1R 36"x12"

11 — END DETOUR / NORTH / VILLA AVENUE (M4-8a 24"x18", M3-1 24"x12")

TEMPORARY SIGN ASSEMBLY DETAILS

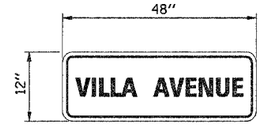

BACKGROUND = ORANGE
TEXT = 6" BLACK

REVISIONS NAME	DATE

Stanley Consultants INC.
8501 West Higgins Road
Suite 730
Chicago, Illinois 60631-2813 Illinois Firm Registration No.: 184-001533

VILLAGE OF VILLA PARK, ILLINOIS

SUGGESTED MAINTENANCE OF TRAFFIC DETOUR PLAN SOUTH VILLA AVENUE SHEET 4 OF 10

SCALE: NONE — DRAWN BY: E.D.
DATE: 11-NOV-2004 — CHECKED BY: J.T.G.

O:\15367\Phase2\07-Design\05-Dwgs\sht\367detur.dgn
11-NOV-2004