F.A.U. RTE.	SECTION	COUNTY	TOTAL SHEETS	SHEET NO.
2652	00-00069-00-PV	DUPAGE	146	45
STA. 10+70.70	TO STA. 66+16.00			
FED. ROAD DIST. NO.	ILLINOIS	FED. AID PROJECT		

CONTRACT NO. 83781

PLAN — SURVEYED / PLOTTED / ALIGNMENT CHECKED / RT. OF WAY CHECKED / CADD FILE NAME / NOTE BOOK / NO. / BY / DATE

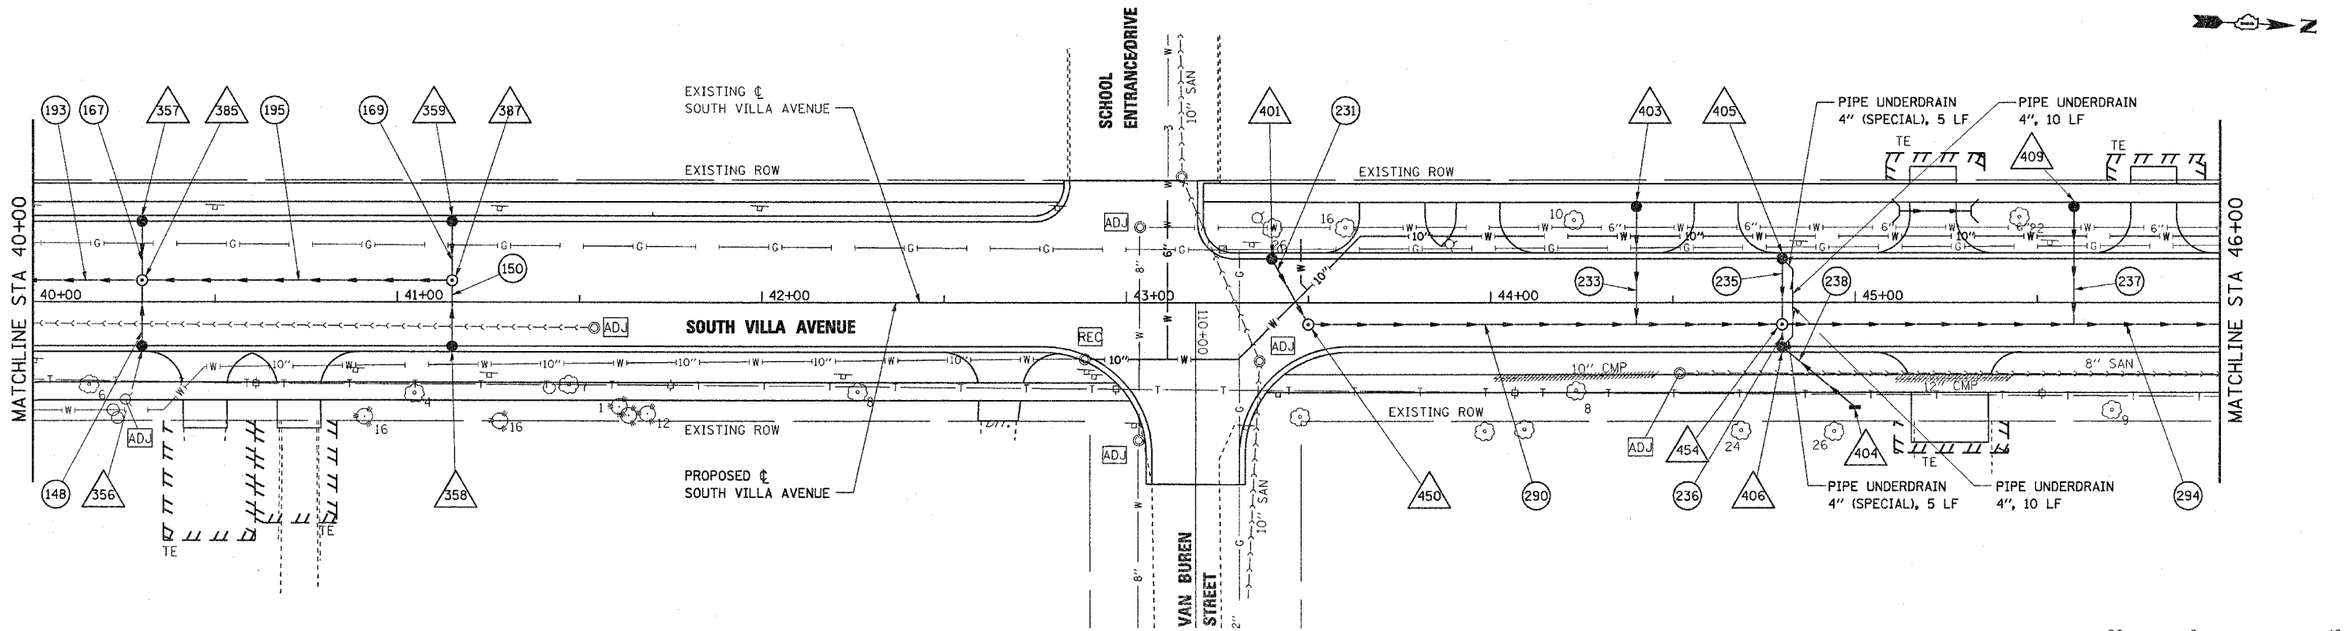

SCALE: 1"=20'

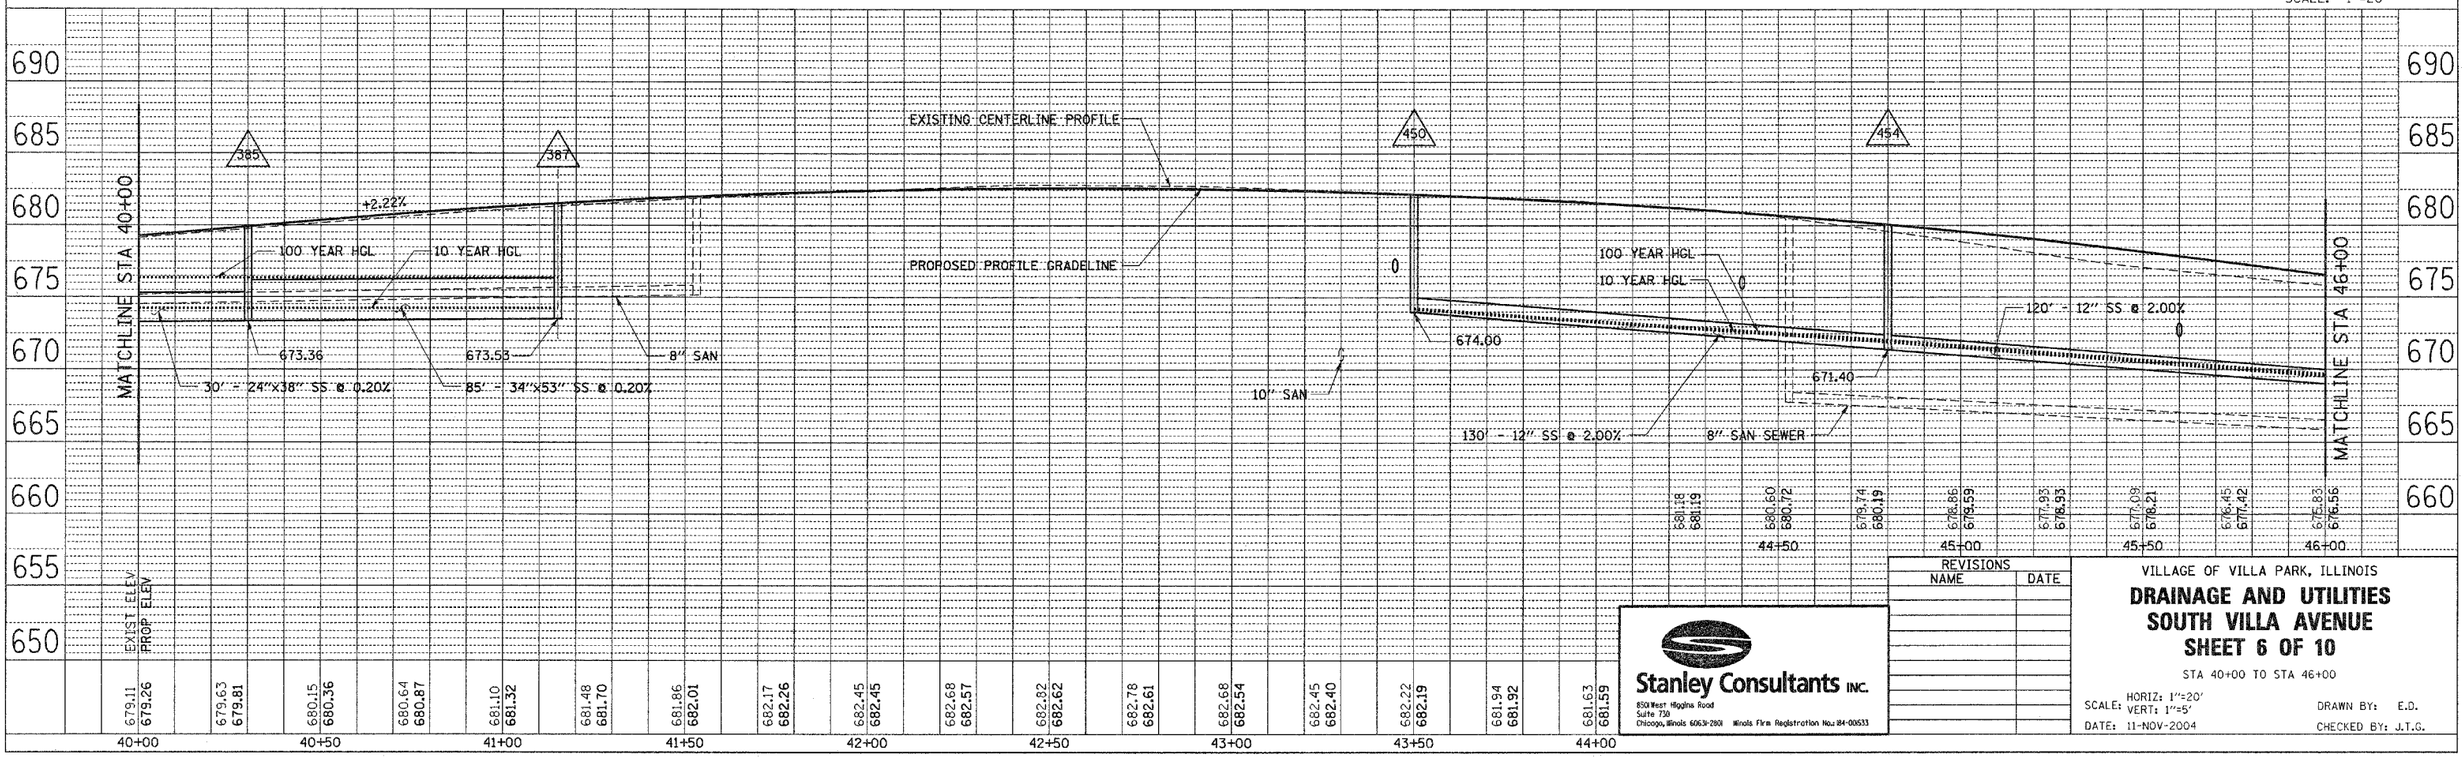

PROFILE — SURVEYED / PLOTTED / ALIGNMENT CHECKED / R.M. NOTED / STRUCTURE NOTATNS CHKD / NOTE BOOK / NO. / BY / DATE

REVISIONS NAME	DATE

Stanley Consultants INC.
850 West Higgins Road
Suite 730
Chicago, Illinois 60631-2801 Illinois Firm Registration No.: 184-00533

VILLAGE OF VILLA PARK, ILLINOIS

DRAINAGE AND UTILITIES SOUTH VILLA AVENUE SHEET 6 OF 10

STA 40+00 TO STA 46+00

SCALE: HORIZ: 1"=20' VERT: 1"=5'

DRAWN BY: E.D.

DATE: 11-NOV-2004

CHECKED BY: J.T.G.

O:\15367\Phase2\07-Design\05-Dwgs\sht\367drn06.dgn
11-NOV-2004