F.A.U. RTE.	SECTION	COUNTY	TOTAL SHEETS	SHEET NO.
2652	00-00069-00-PV	DUPAGE	146	46
STA. 10+70.70	TO STA. 66+16.00			
FED. ROAD DIST. NO.	ILLINOIS	FED. AID PROJECT		

CONTRACT NO. 83781

PLAN — SURVEYED / PLOTTED / DRAWN / CHECKED / BM. NOTED / STRUCTURE NO'S ATTG CHKD / NOTE BOOK / NO. / CADD FILE NAME — BY / DATE

PROFILE — SURVEYED / PLOTTED / DRAWN / CHECKED / BM. NOTED / STRUCTURE NO'S ATTG CHKD / NOTE BOOK / NO. — BY / DATE

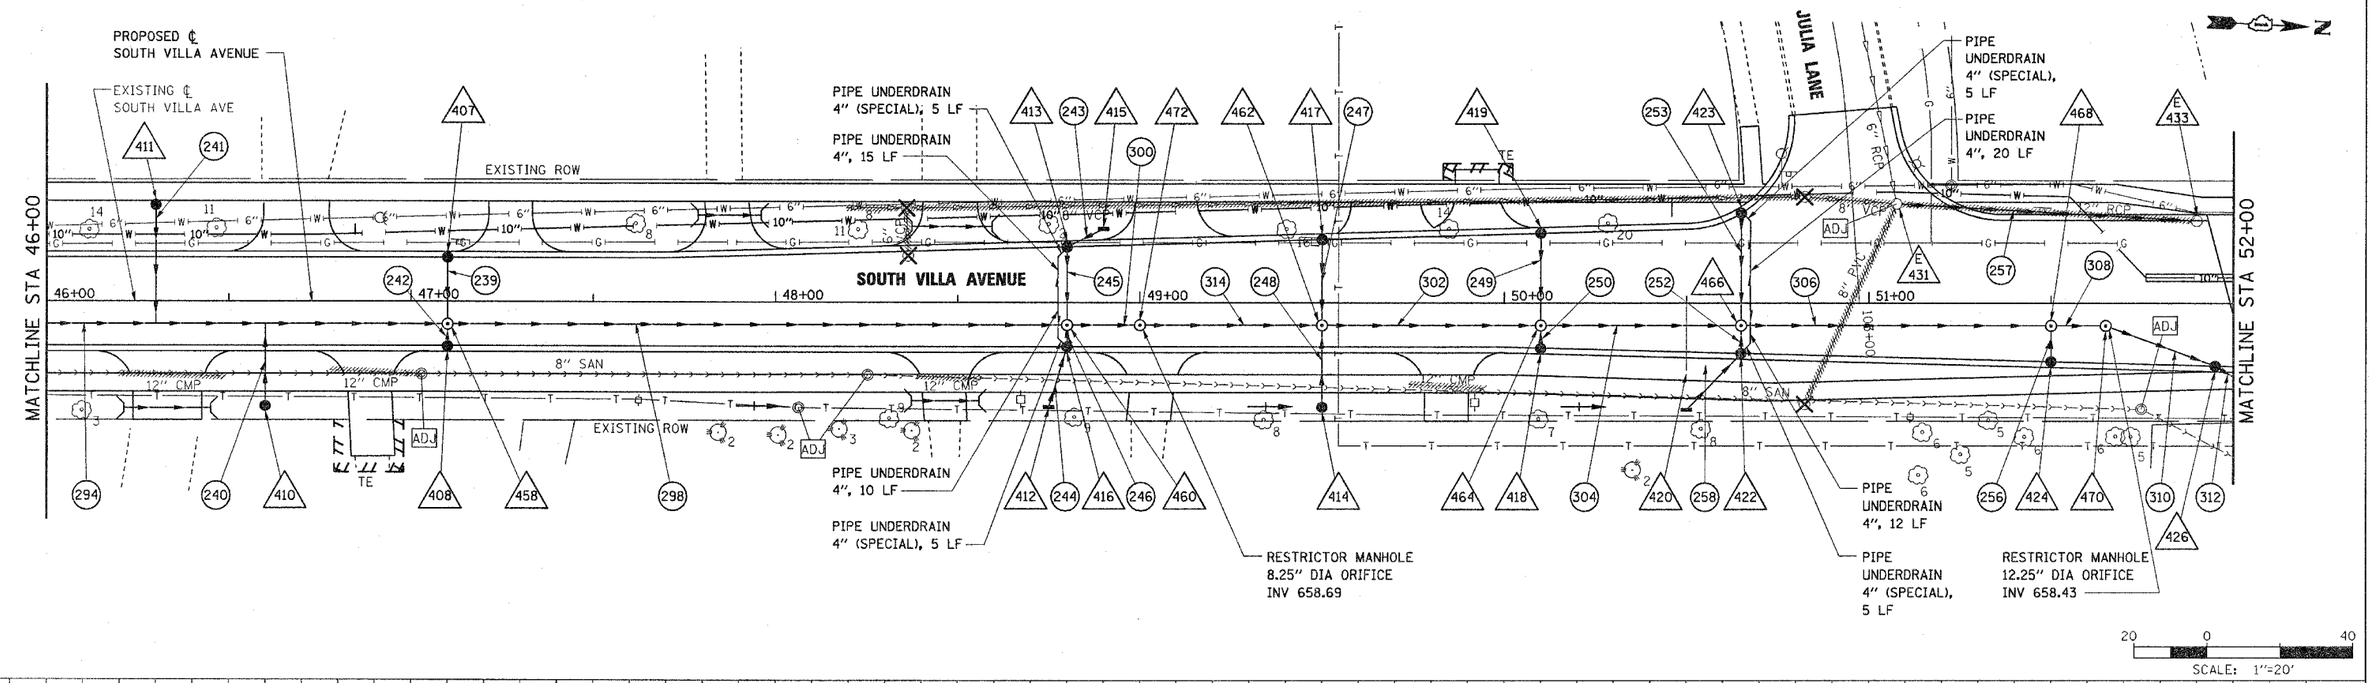

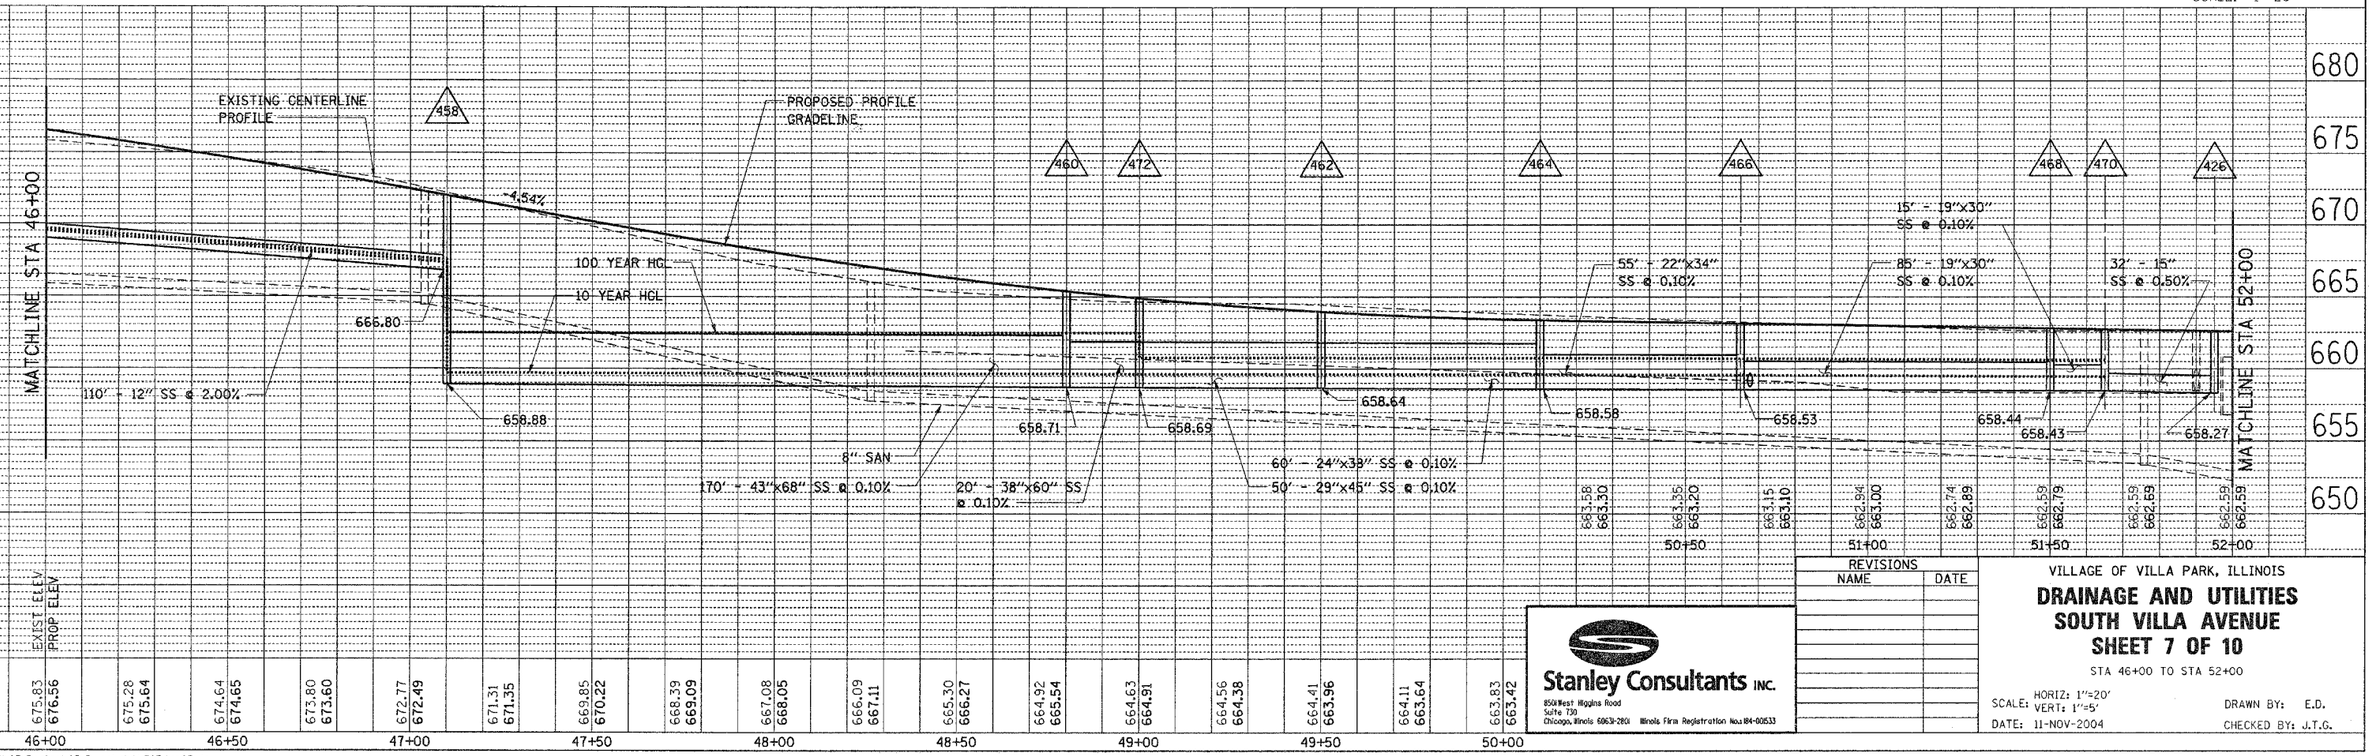

REVISIONS	
NAME	DATE

Stanley Consultants INC.
8501 West Higgins Road
Suite 730
Chicago, Illinois 60631-2801 Illinois Firm Registration No. 184-00533

VILLAGE OF VILLA PARK, ILLINOIS

DRAINAGE AND UTILITIES SOUTH VILLA AVENUE SHEET 7 OF 10

STA 46+00 TO STA 52+00

SCALE: HORIZ: 1"=20' VERT: 1"=5'

DATE: 11-NOV-2004

DRAWN BY: E.D.

CHECKED BY: J.T.G.

O:\f5367\Phase2\07-Design\05-Dwgs\sht\367drn07.dgn
11-NOV-2004