F.A.U. RTE.	SECTION	COUNTY	TOTAL SHEETS	SHEET NO.
2652	00-00069-00-PV	DUPAGE	146	48
STA. 10+70.70		TO STA. 66+16.00		
FED. ROAD DIST. NO.	ILLINOIS	FED. AID PROJECT		

CONTRACT NO. 83781

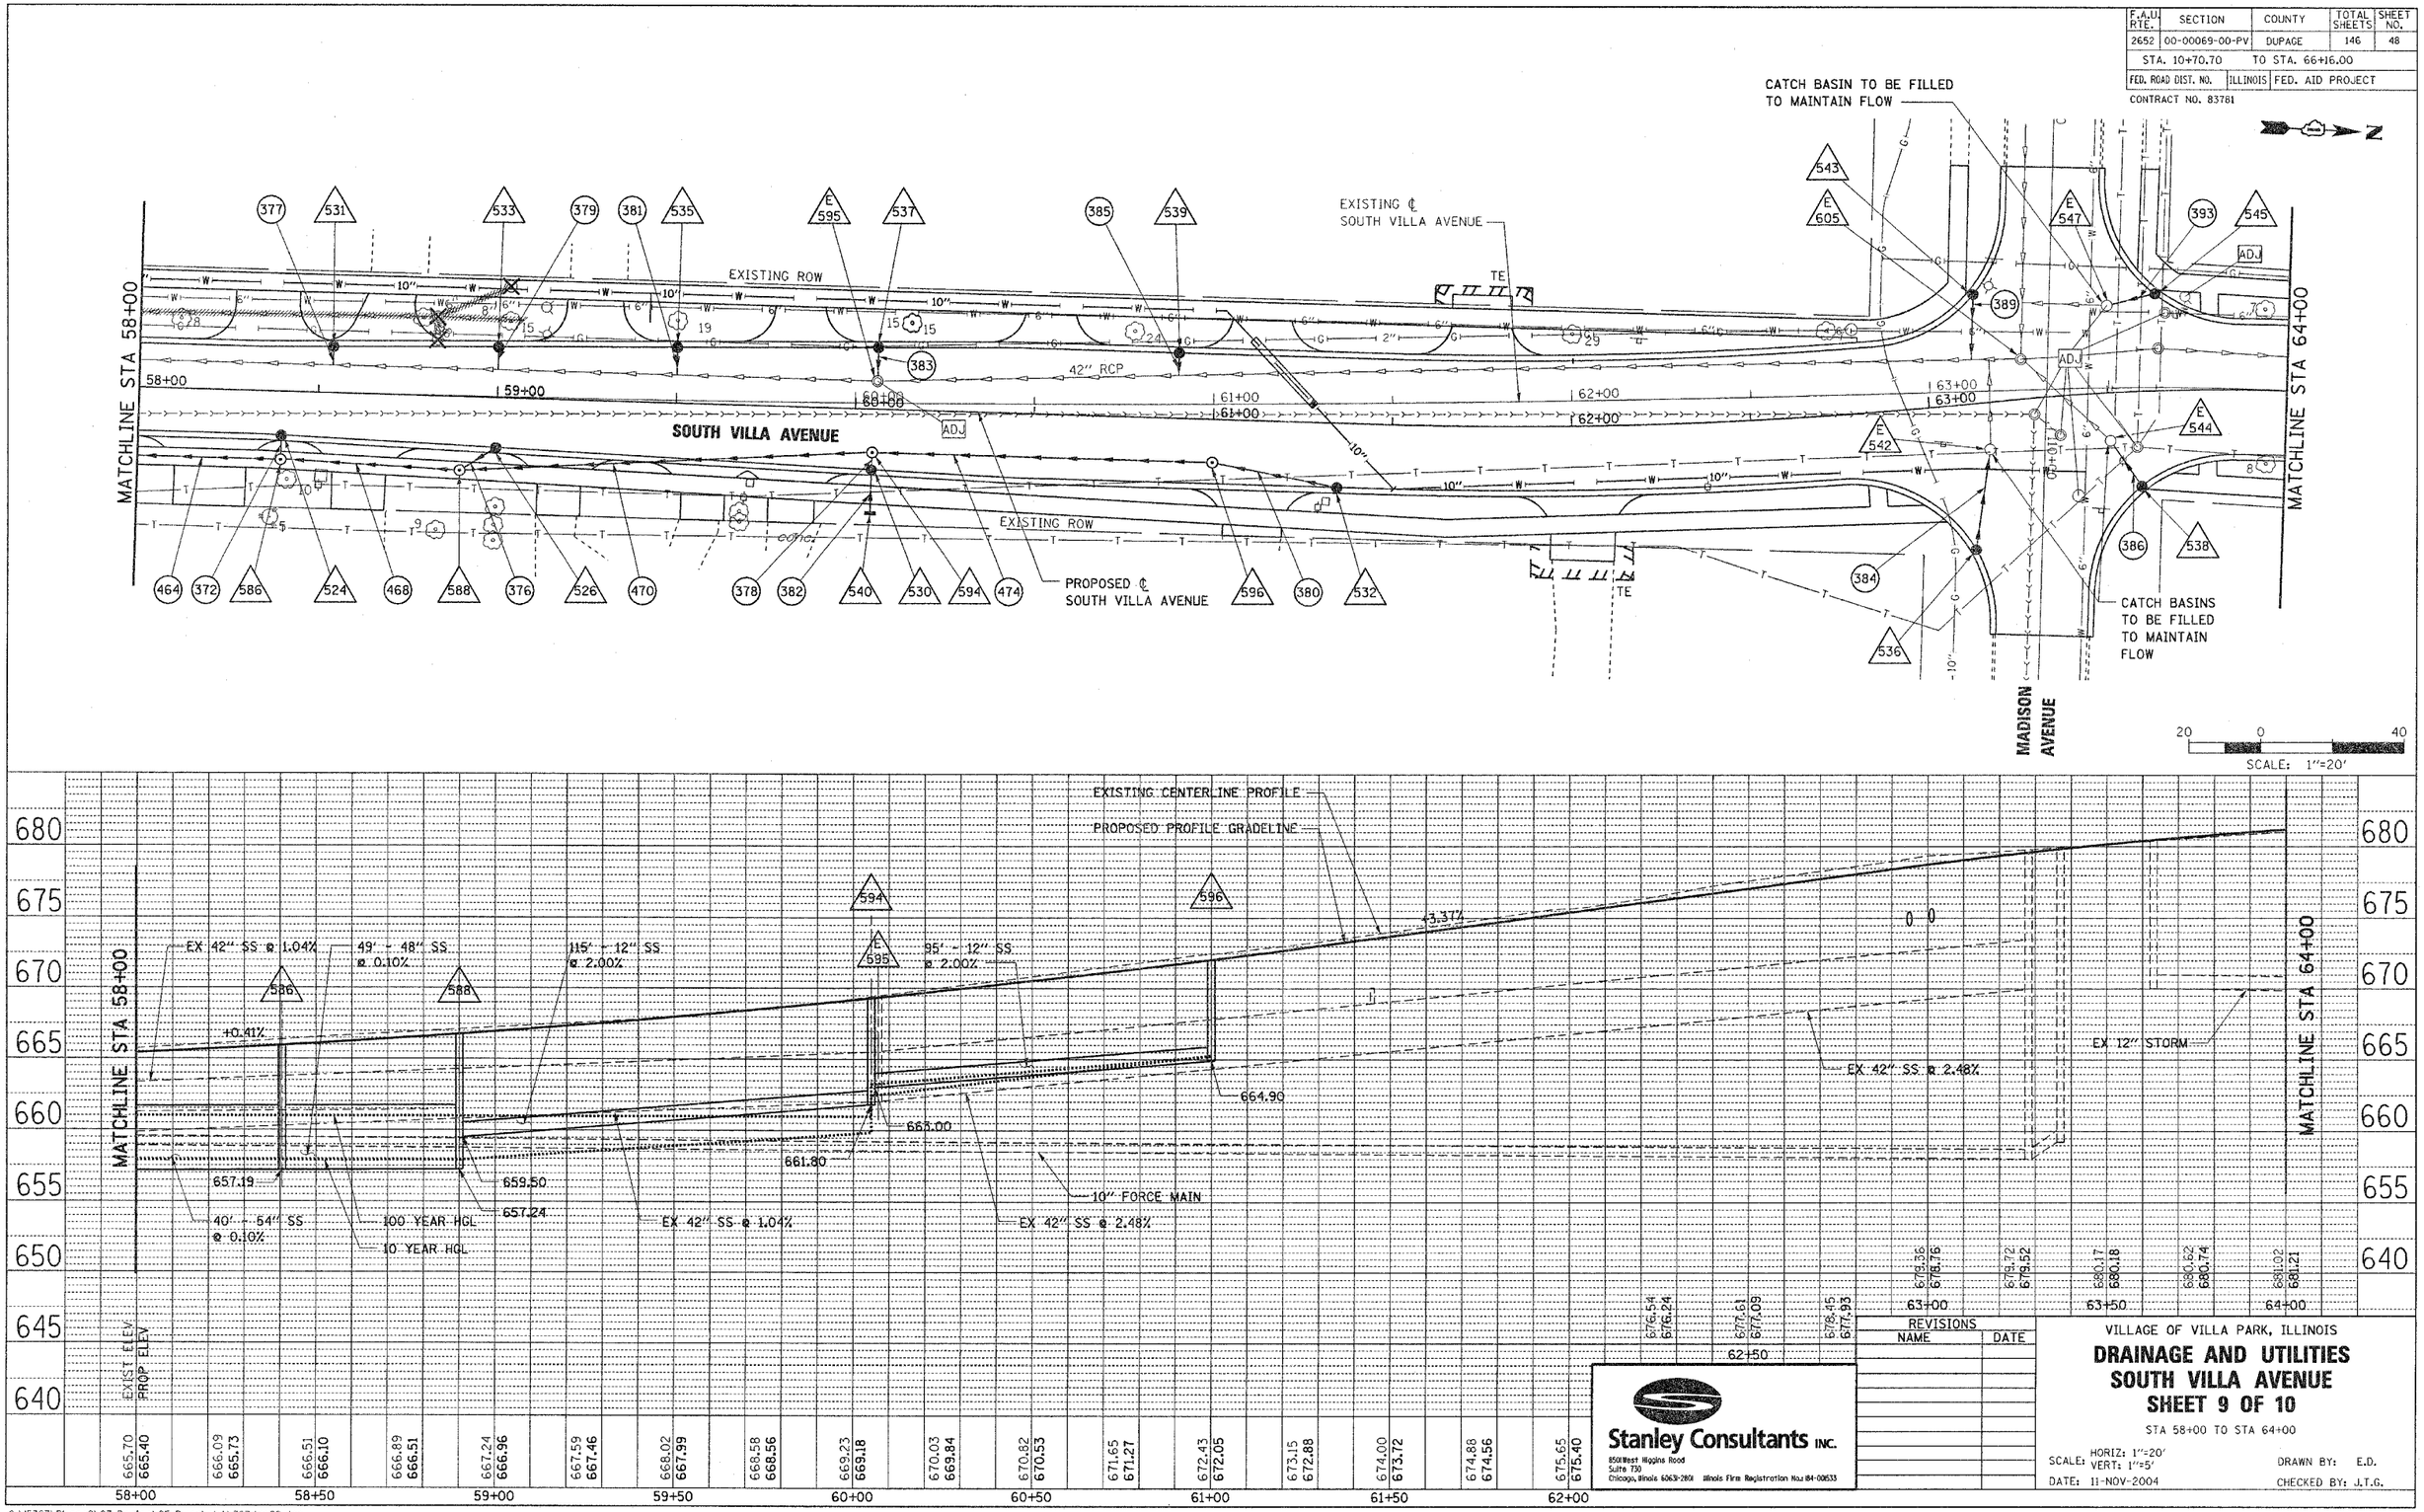

REVISIONS	
NAME	DATE

Stanley Consultants INC.
850 West Higgins Road
Suite 730
Chicago, Illinois 60631-2801 Illinois Firm Registration No. 184-00533

VILLAGE OF VILLA PARK, ILLINOIS

DRAINAGE AND UTILITIES
SOUTH VILLA AVENUE
SHEET 9 OF 10

STA 58+00 TO STA 64+00

SCALE: HORIZ: 1"=20' VERT: 1"=5'
DATE: 11-NOV-2004
DRAWN BY: E.D.
CHECKED BY: J.T.G.

PLAN: SURVEYED, PLOTTED, ALIGNMENT CHECKED, RT. OF WAY CHECKED, CADD FILE NAME, NOTE BOOK NO., BY, DATE

PROFILE: SURVEYED, PLOTTED, GRADES CHECKED, B.M. NOTED, STRUCTURE NOTATNS CHKD, NOTE BOOK NO., BY, DATE

0:\15367\Phase2\07-Design\05-Dwgs\sht\367drn09.dgn
11-NOV-2004