F.A.U. RTE.	SECTION	COUNTY	TOTAL SHEETS	SHEET NO.
2652	00-00069-00-PV	DUPAGE	146	69
STA. 10+70.70		TO STA. 66+16.00		
FED. ROAD DIST. NO.	ILLINOIS	FED. AID PROJECT		

CONTRACT NO. 83781

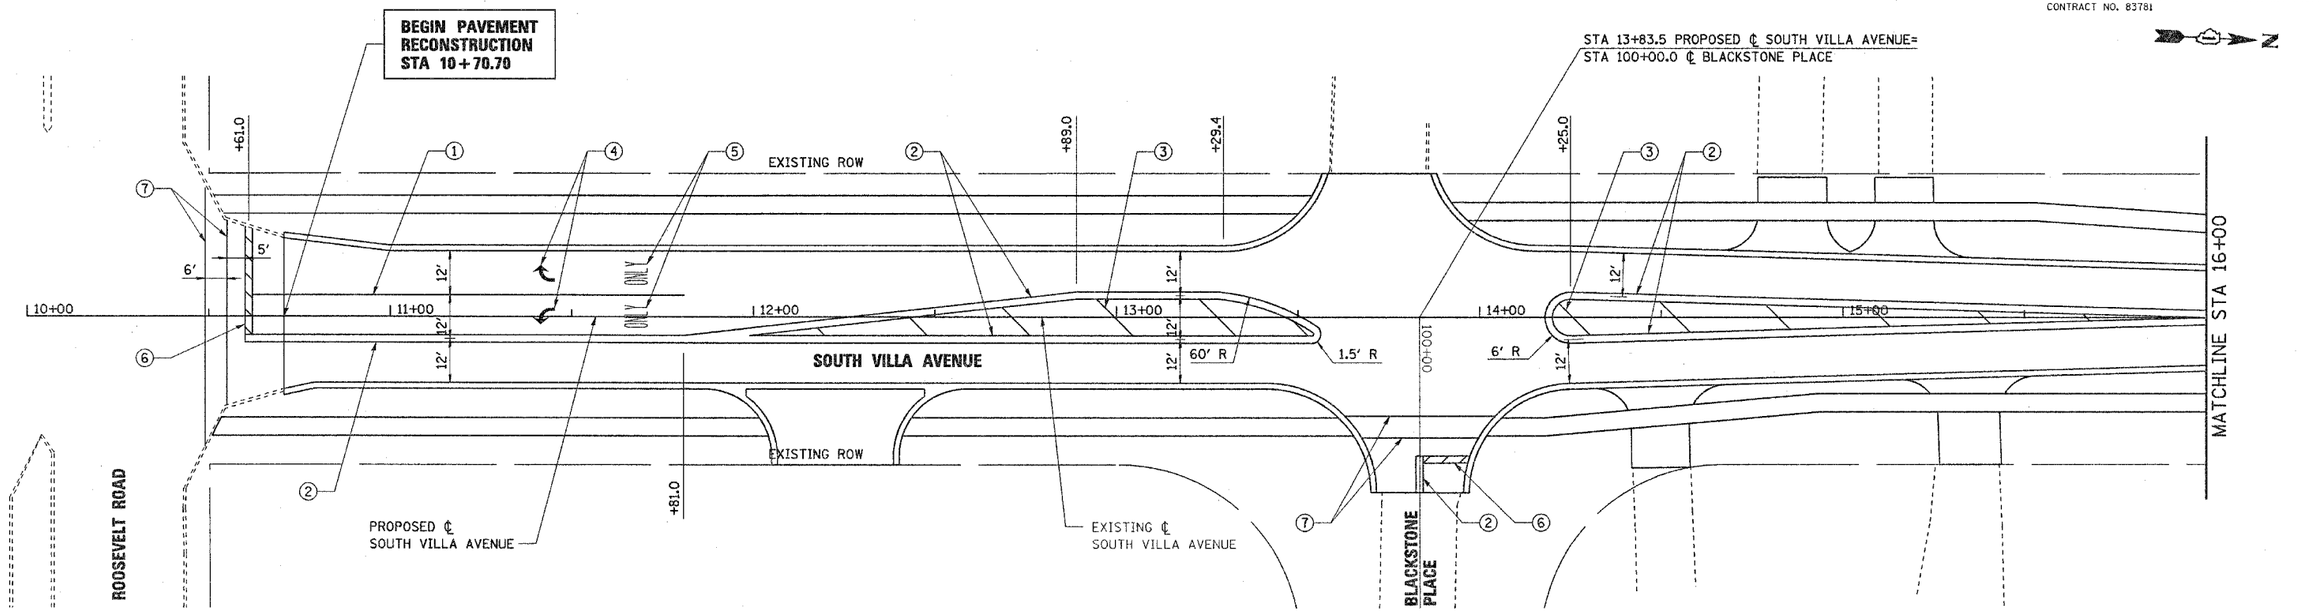

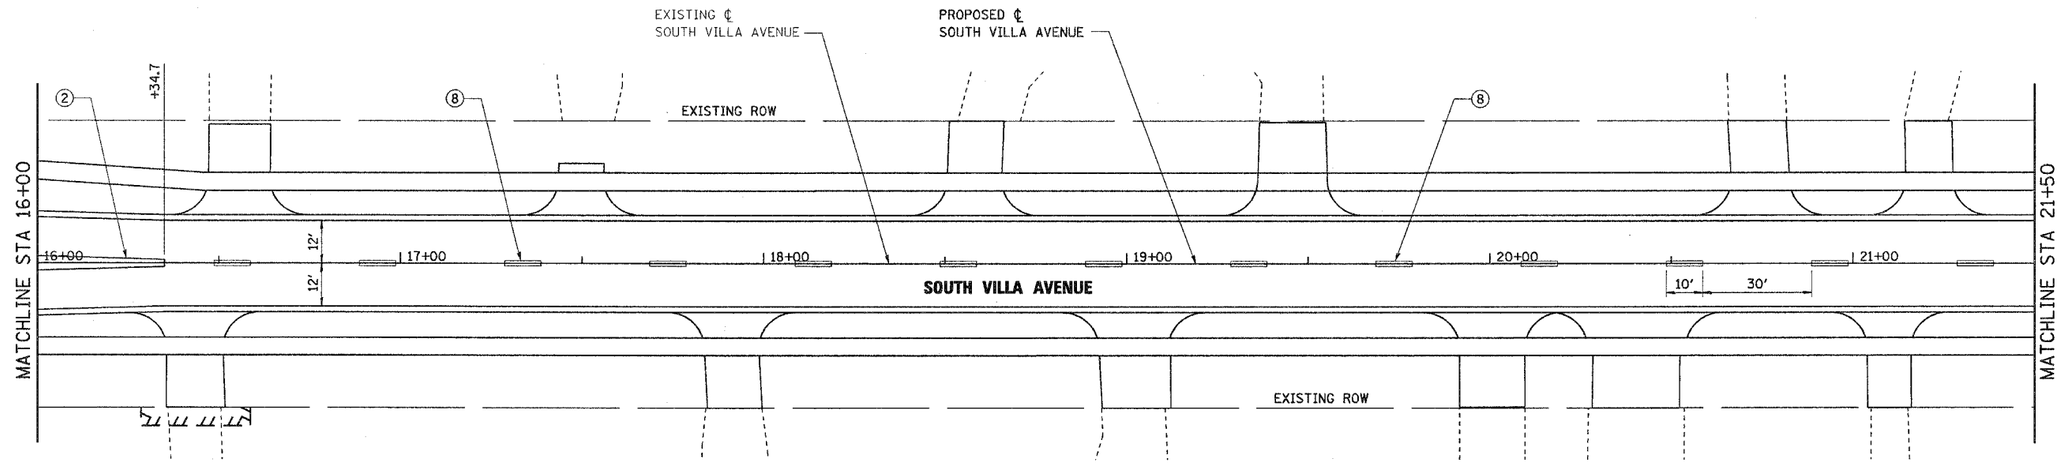

NOTE:

ALL LETTERS AND SYMBOLS SHALL BE 3M® STAMARK® HIGH PREFORMANCE TAPE SERIES 380I ES OR APPROVED EQUAL.

LEGEND:

① 4" WHITE, POLYUREA PAVEMENT MARKING LINE

② 4" DOUBLE YELLOW, POLYUREA PAVEMENT MARKING LINE

③ 12" YELLOW @ 45° SKEW, 30 FT C-C, POLYUREA PAVEMENT MARKING LINE

④ WHITE, TURN ARROW, POLYUREA PAVEMENT MARKING

⑤ WHITE, LETTERS, POLYUREA PAVEMENT MARKING

⑥ 24" WHITE, POLYUREA PAVEMENT MARKING LINE

⑦ 6" WHITE, POLYUREA PAVEMENT MARKING LINE

⑧ 4" SINGLE YELLOW, POLYUREA PAVEMENT MARKING LINE

20 0 40

SCALE: 1"=20'

REVISIONS NAME	DATE

Stanley Consultants INC.
850 West Higgins Road
Suite 730
Chicago, Illinois 60631-2801 Illinois Firm Registration No: 184-001533

VILLAGE OF VILLA PARK, ILLINOIS

PAVEMENT MARKING SOUTH VILLA AVENUE SHEET 1 OF 5

STA 10+70.70 TO STA 21+50

SCALE: 1"=20' DRAWN BY: E.D.

DATE: 11-NOV-2004 CHECKED BY: J.T.G.

PLAN — SURVEYED / DRAWN / ALIGNMENT CHECKED / GRADES CHECKED / FINAL REVIEW / NOTE BOOK / NO. / BY / DATE

PROFILE — SURVEYED / DRAWN / ALIGNMENT CHECKED / GRADES CHECKED / FINAL REVIEW / NOTE BOOK / NO. / BY / DATE / REVISIONS

O:\5367\Phase2\07-Design\05-Dwgs\sht\367cpm01.dgn
11-NOV-2004