F.A.U. RTE.	SECTION	COUNTY	TOTAL SHEETS	SHEET NO.
2652	00-00069-00-PV	DUPAGE	146	80
STA. 10+70.70	TO STA. 66+16.00			
FED. ROAD DIST. NO.	ILLINOIS	FED. AID PROJECT		

CONTRACT NO. 83781

PLAN
SURVEYED
PLOTTED
ALIGNMENT CHECKED
RT. OF WAY CHECKED
CADD FILE NAME
NOTE BOOK
NO.
BY
DATE

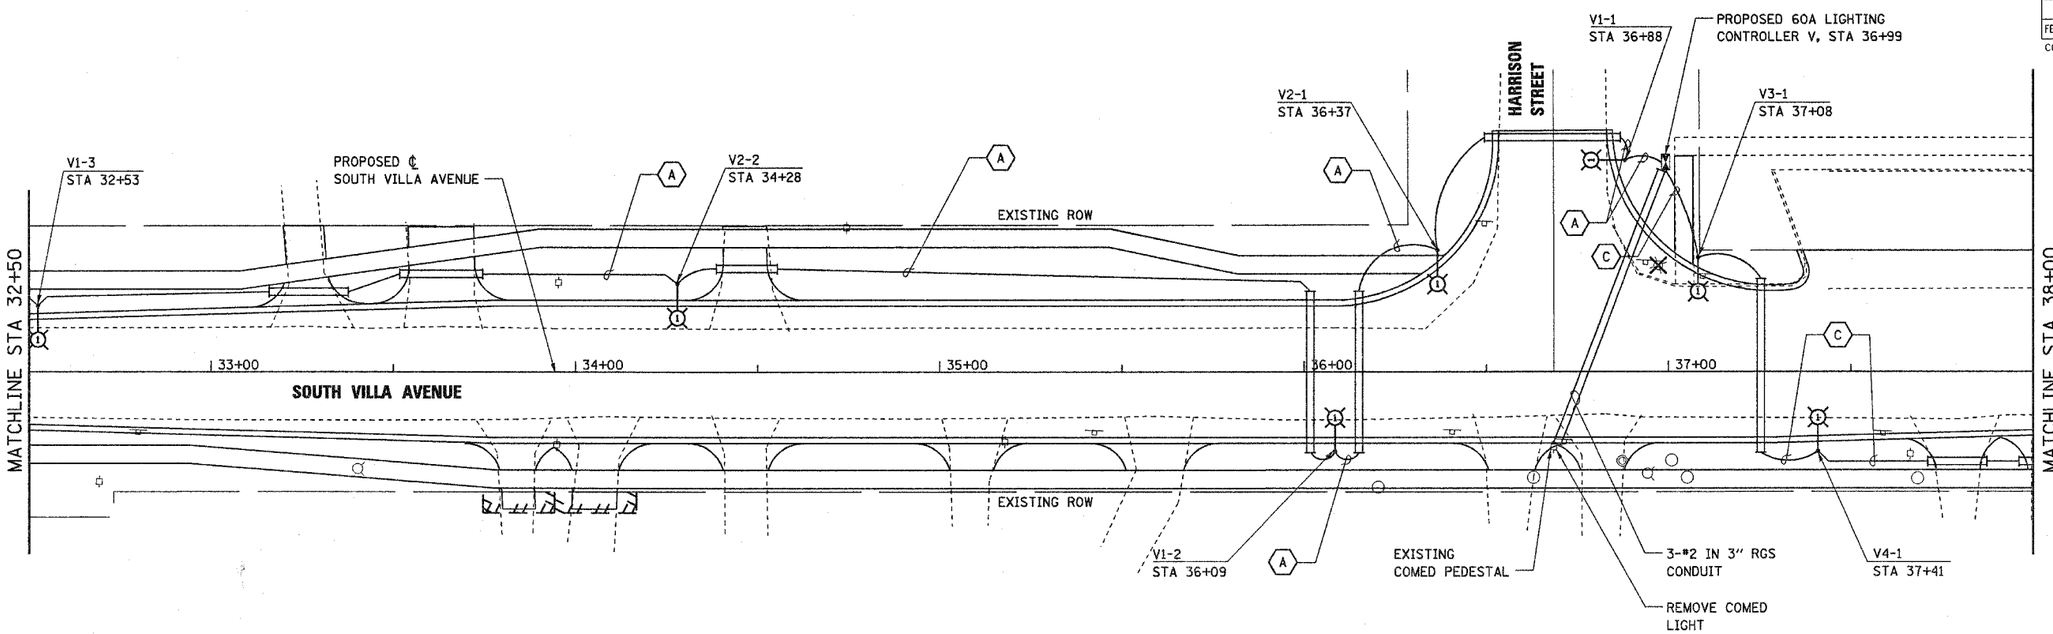

PROFILE
SURVEYED
PLOTTED
CROSS SECTIONS CHECKED
R.O.W. NOTED
STRUCTURE NOTATIONS CHKD
NOTE BOOK
NO.
BY
DATE

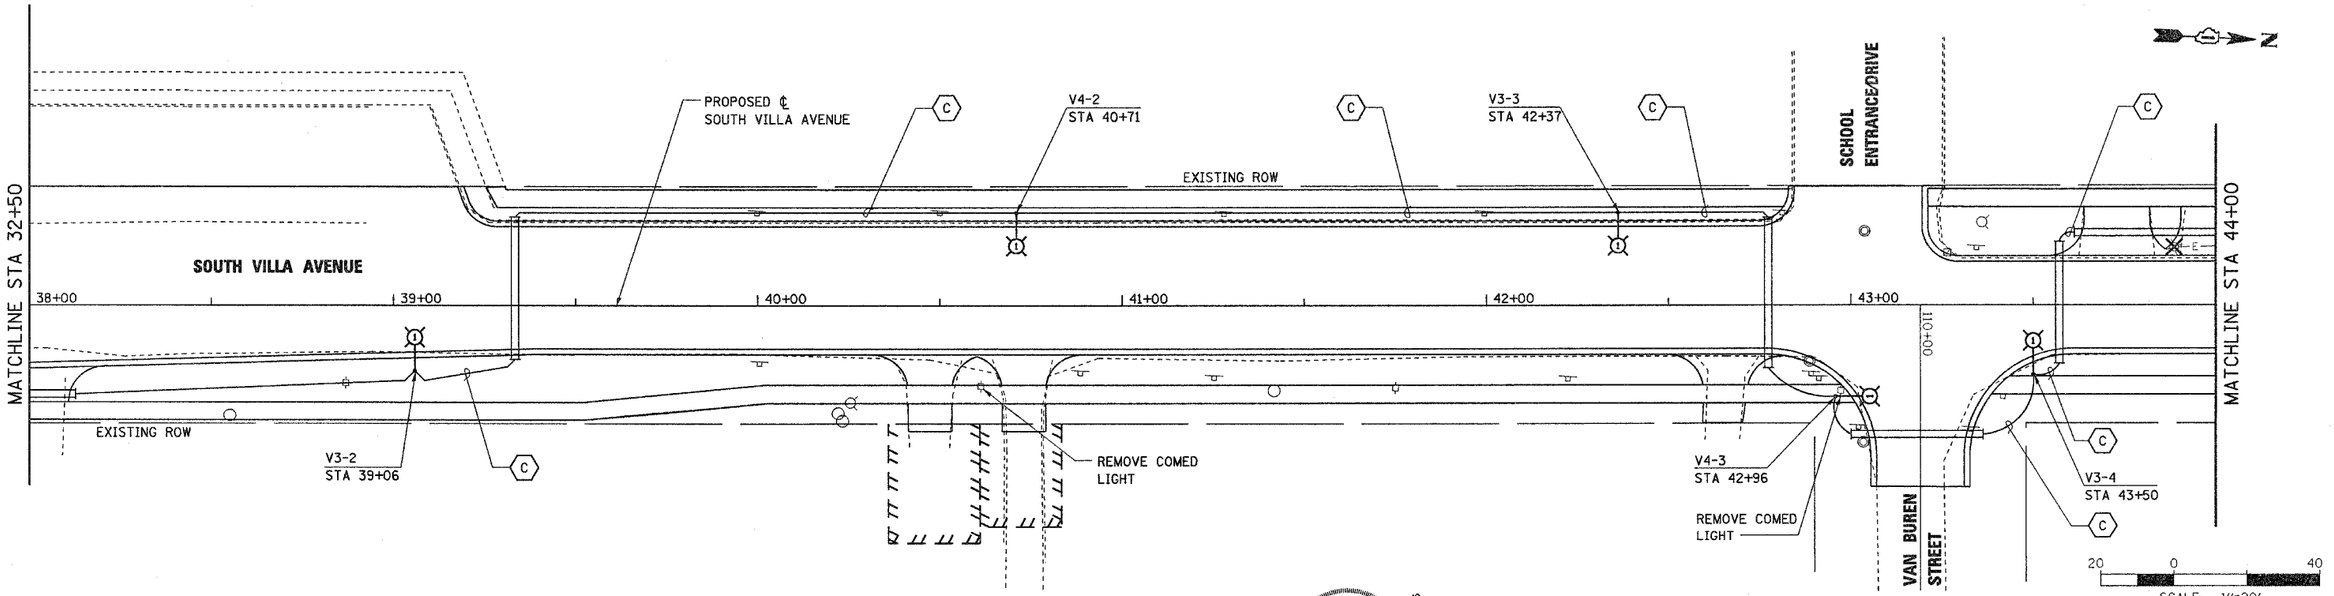

LICENSED PROFESSIONAL ENGINEER
ERNEST E. LEAF
062-055760
STATE OF KANSAS
EXPIRES 11-30-2005
SIGNATURE AND DATE

REVISIONS	
NAME	DATE

Stanley Consultants INC.
8501 West Higgins Road
Suite 730
Chicago, Illinois 60631-2801 Illinois Firm Registration No.: 184-001533

VILLAGE OF VILLA PARK, ILLINOIS

ELECTRICAL PLAN
SOUTH VILLA AVENUE
SHEET 3 OF 5

STA 32+50 TO STA 44+00

SCALE: 1"=20'
DRAWN BY: E.D.
DATE: 11-NOV-2004
CHECKED BY: J.T.G.

G:\15367\Phase2\07-Design\05-Dwgs\sht\367ele03.dgn
11-NOV-2004