ORIGINAL SURVEY		BY	DATE
NOTE BOOK	SURVEYED		
NO.	PLOTTED		
	TEMPLATE		
	AREAS		
	AREAS CHECKED		

FINAL SURVEY		BY	DATE
NOTE BOOK	SURVEYED		
NO.	PLOTTED		
	TEMPLATE		
	AREAS		
	AREAS CHECKED		

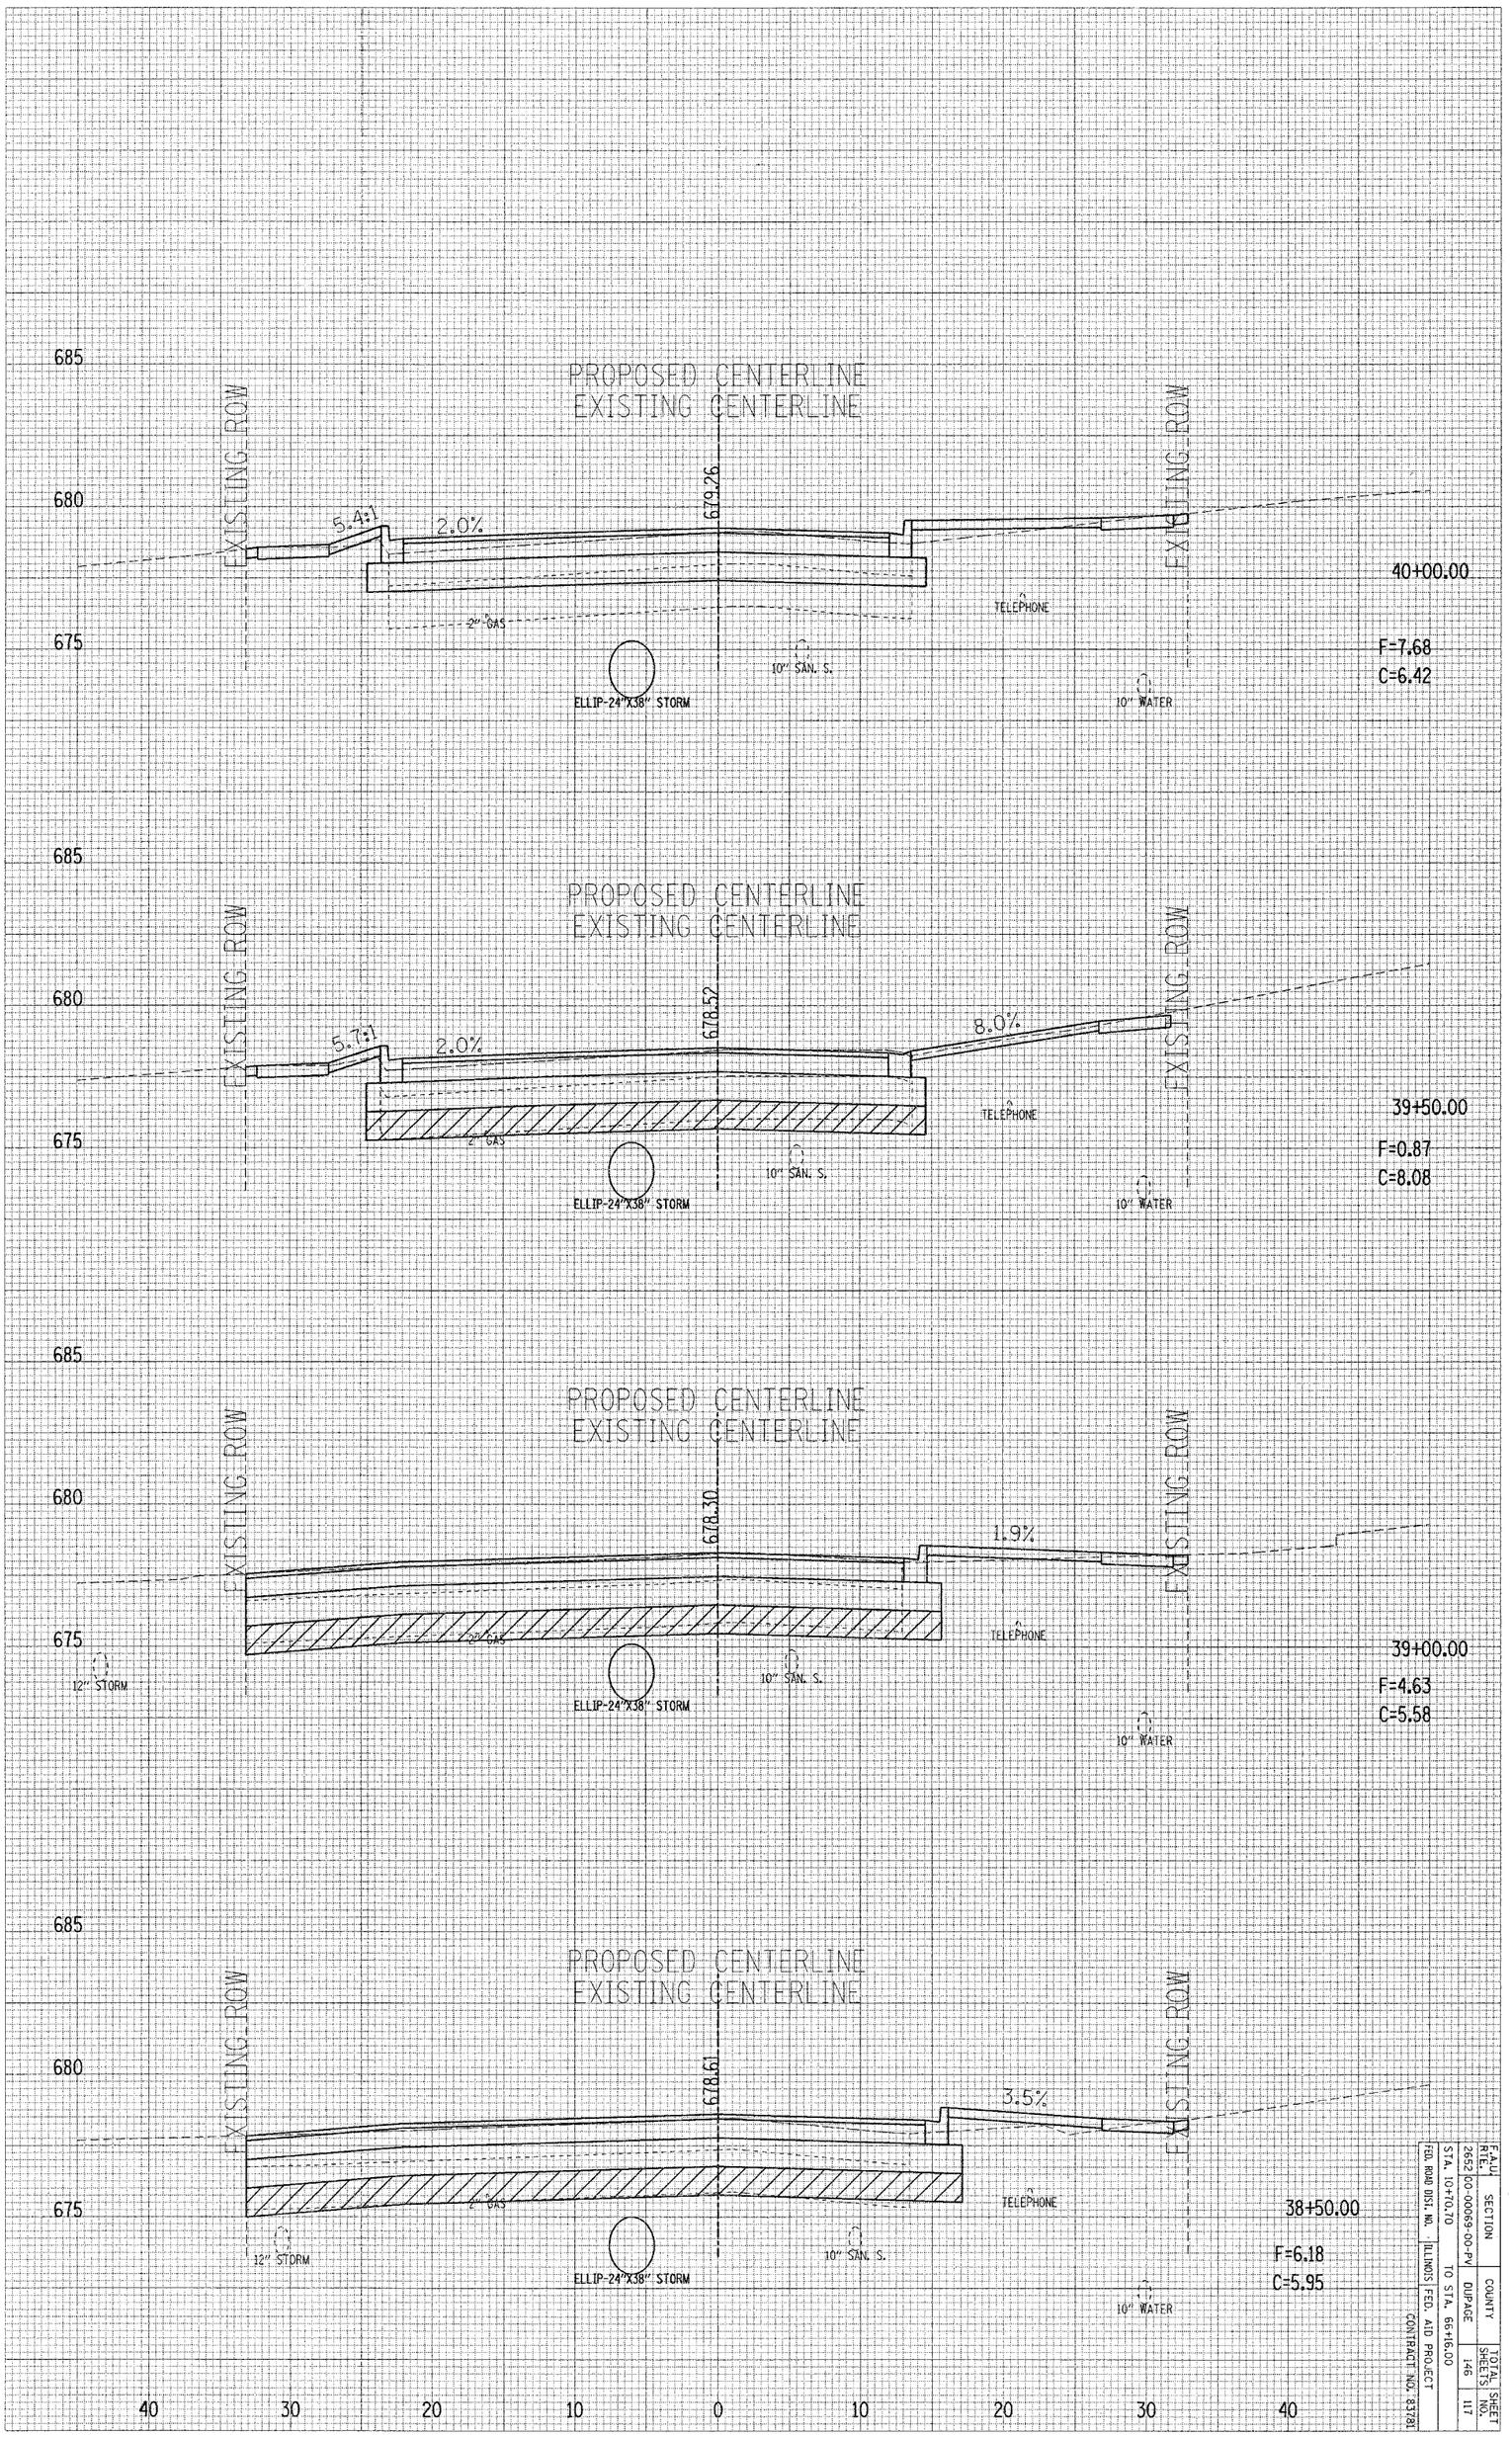

SOUTH VILLA AVENUE CROSS SECTIONS

F.A.U. RTE.	SECTION	COUNTY	TOTAL SHEETS	SHEET NO.
2652	20-00069-00-PV	DUPAGE	146	117

FED. ROAD DIST. NO. ILLINOIS FED. AID PROJECT

STA. 10+70.70 TO STA. 66+16.00

CONTRACT NO: 83781

Sheet 33