ORIGINAL SURVEY		BY	DATE
NOTE BOOK	SURVEYED		
NO.	PLOTTED		
	TEMPLATE		
	AREAS		
	AREAS CHECKED		

FINAL SURVEY		BY	DATE
NOTE BOOK	SURVEYED		
NO.	PLOTTED		
	TEMPLATE		
	AREAS		
	AREAS CHECKED		

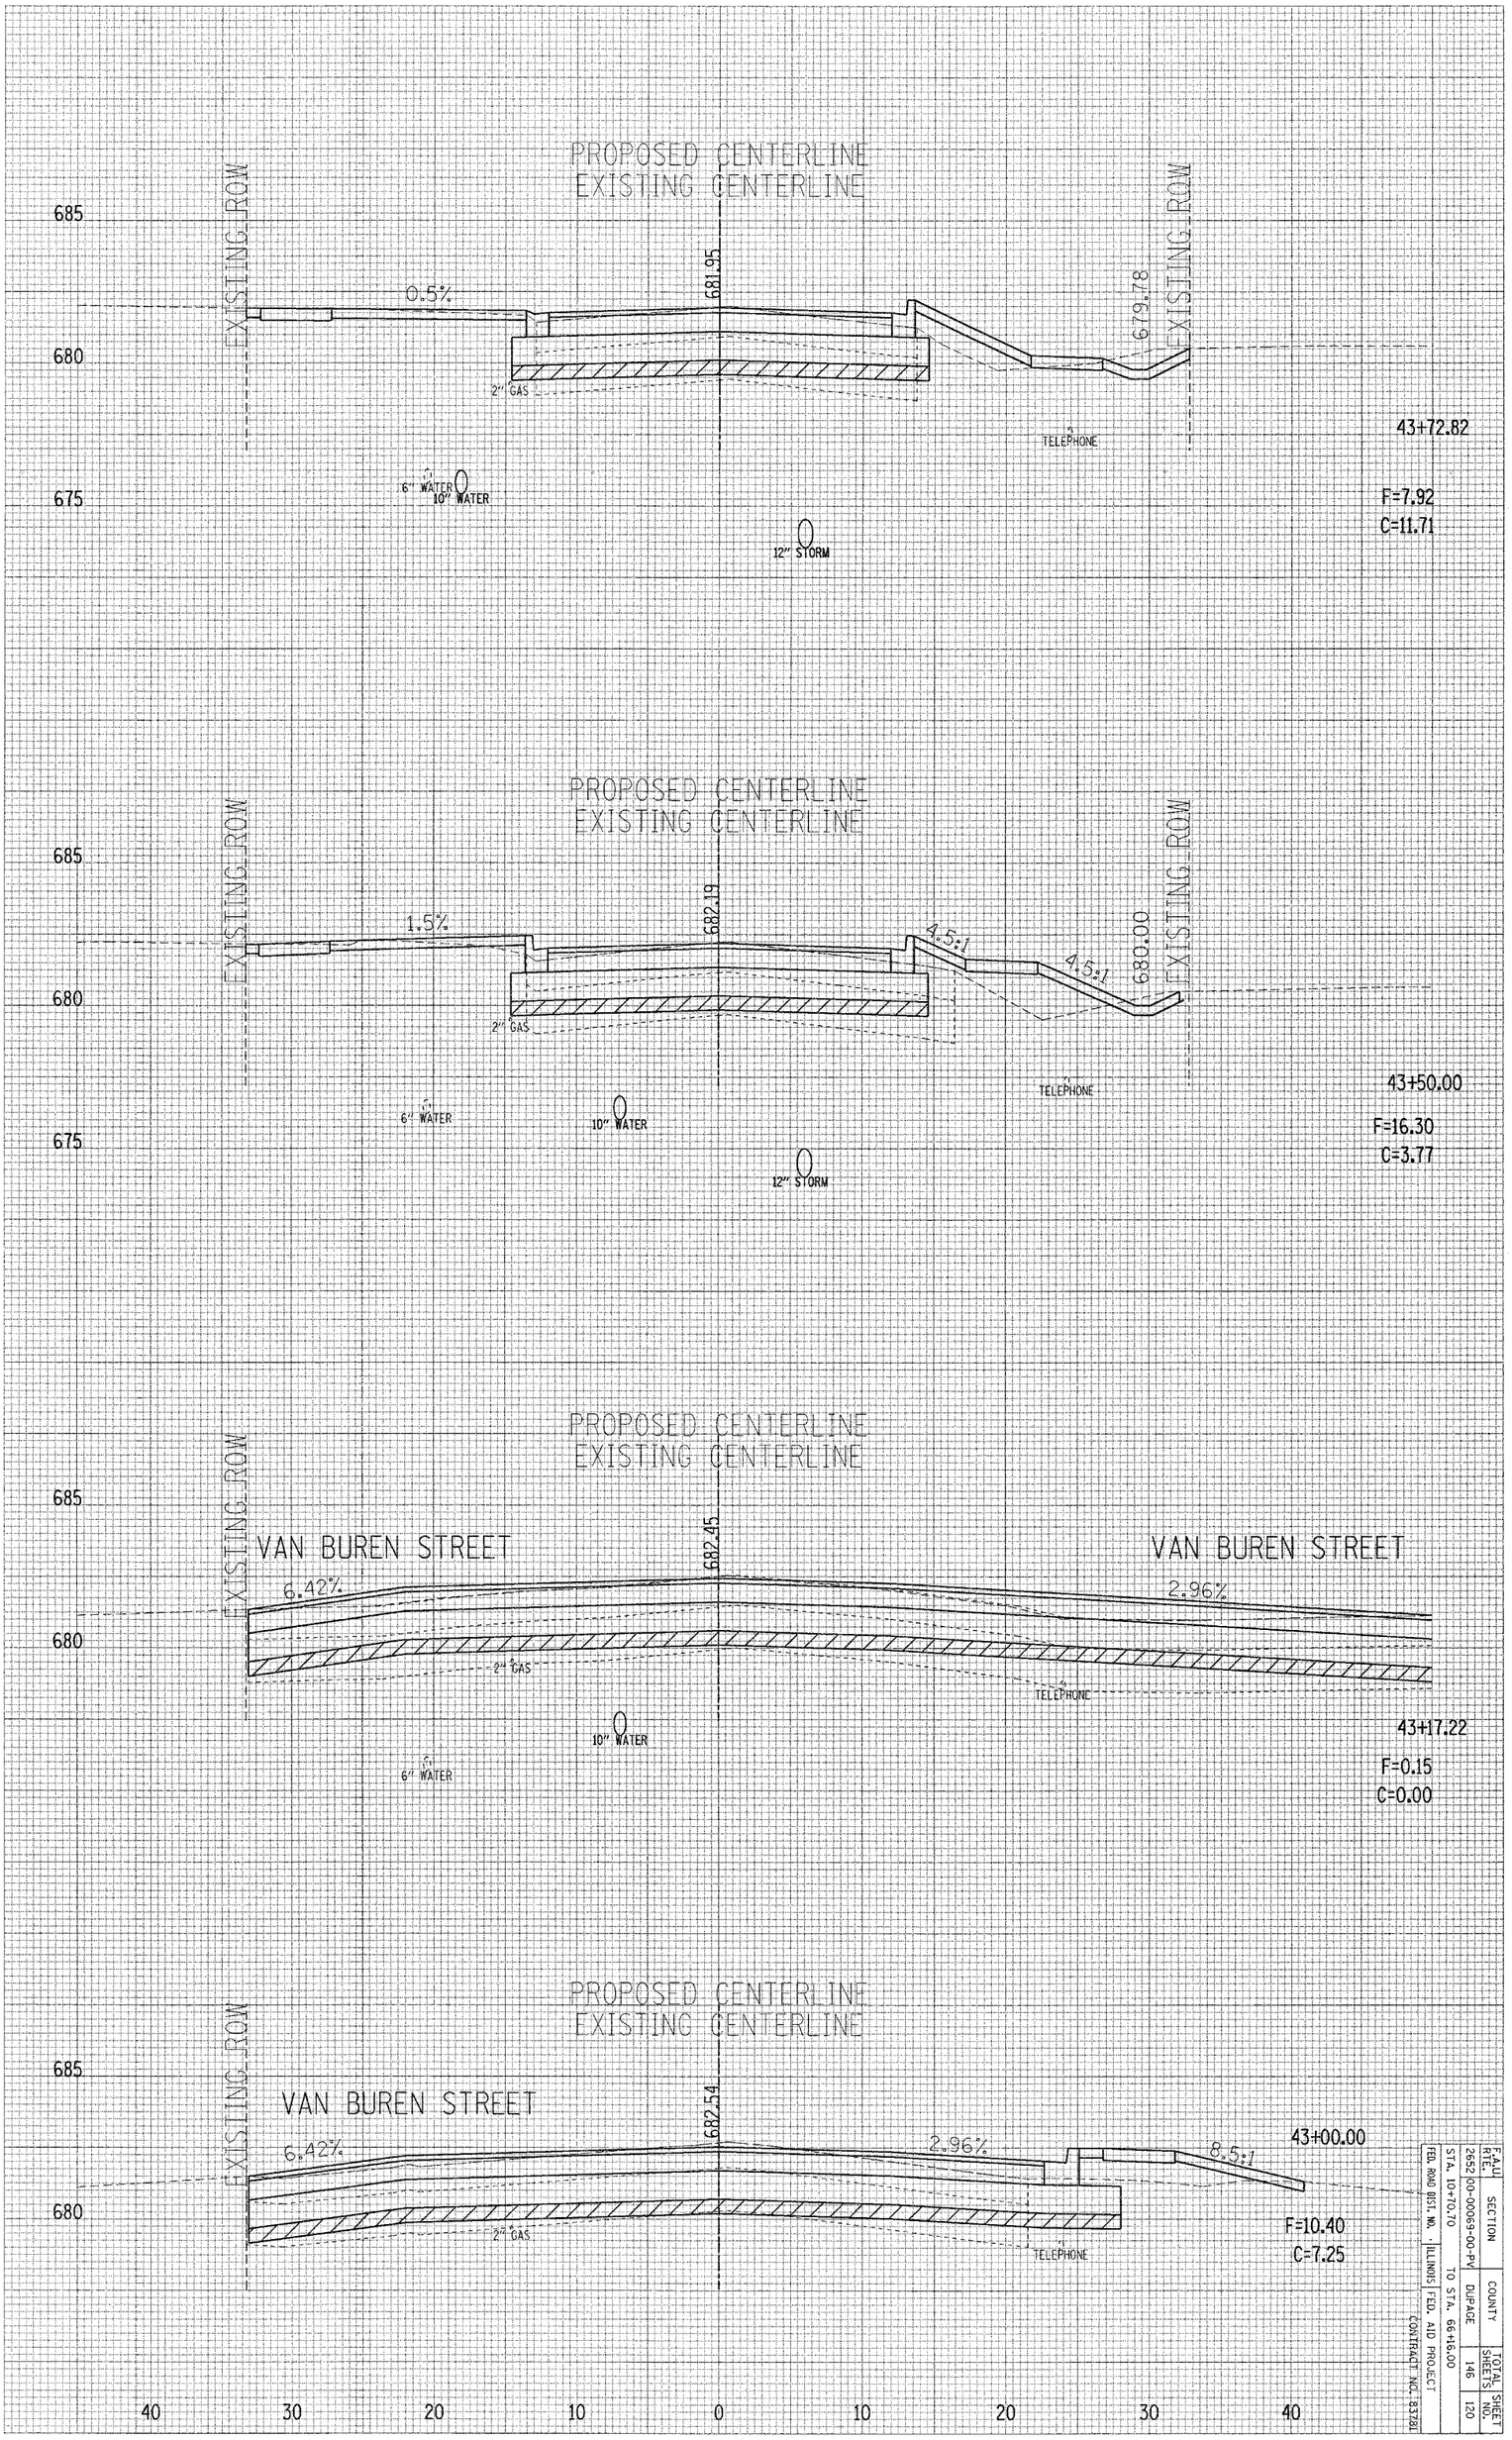

F.A.U. RTE.	SECTION	COUNTY	TOTAL SHEETS	SHEET NO.
2652	(00-00069-00-PV	DUPAGE	146	120
FED. ROAD DIST. NO.	ILLINOIS	FED. AID PROJECT		
STA. 10+70.70		TO STA. 66+16.00		
CONTRACT NO. 83781				

SOUTH VILLA AVENUE CROSS SECTIONS