DESIGN		
INT.	DATE	REASON

ORIGINAL SURVEY	NOTE BOOK	NO.	BY	DATE
SURVEYED				
PLOTTED				
PLOTTED FROM DTM				
AREAS				
AREAS CHECKED				

PLOTS & CHECKS		
INT.	DATE	NO. REASON

FINAL SURVEY	NOTE BOOK	NO.	BY	DATE
SURVEYED				
PLOTTED				
PLOTTED FROM DTM				
AREAS				
AREAS CHECKED				

CHECKS		
INT.	DATE	REASON

F. A. U. RTE.	SECTION	COUNTY	TOTAL SHEETS	SHEET NO
6108	170XIN & TS-1	LA SALLE	466	353
STA. 246+50.00	TO STA.			
FED. ROAD DIST. NO.	ILLINOIS	FED. AID PROJECT		

CONTRACT NO. 86603

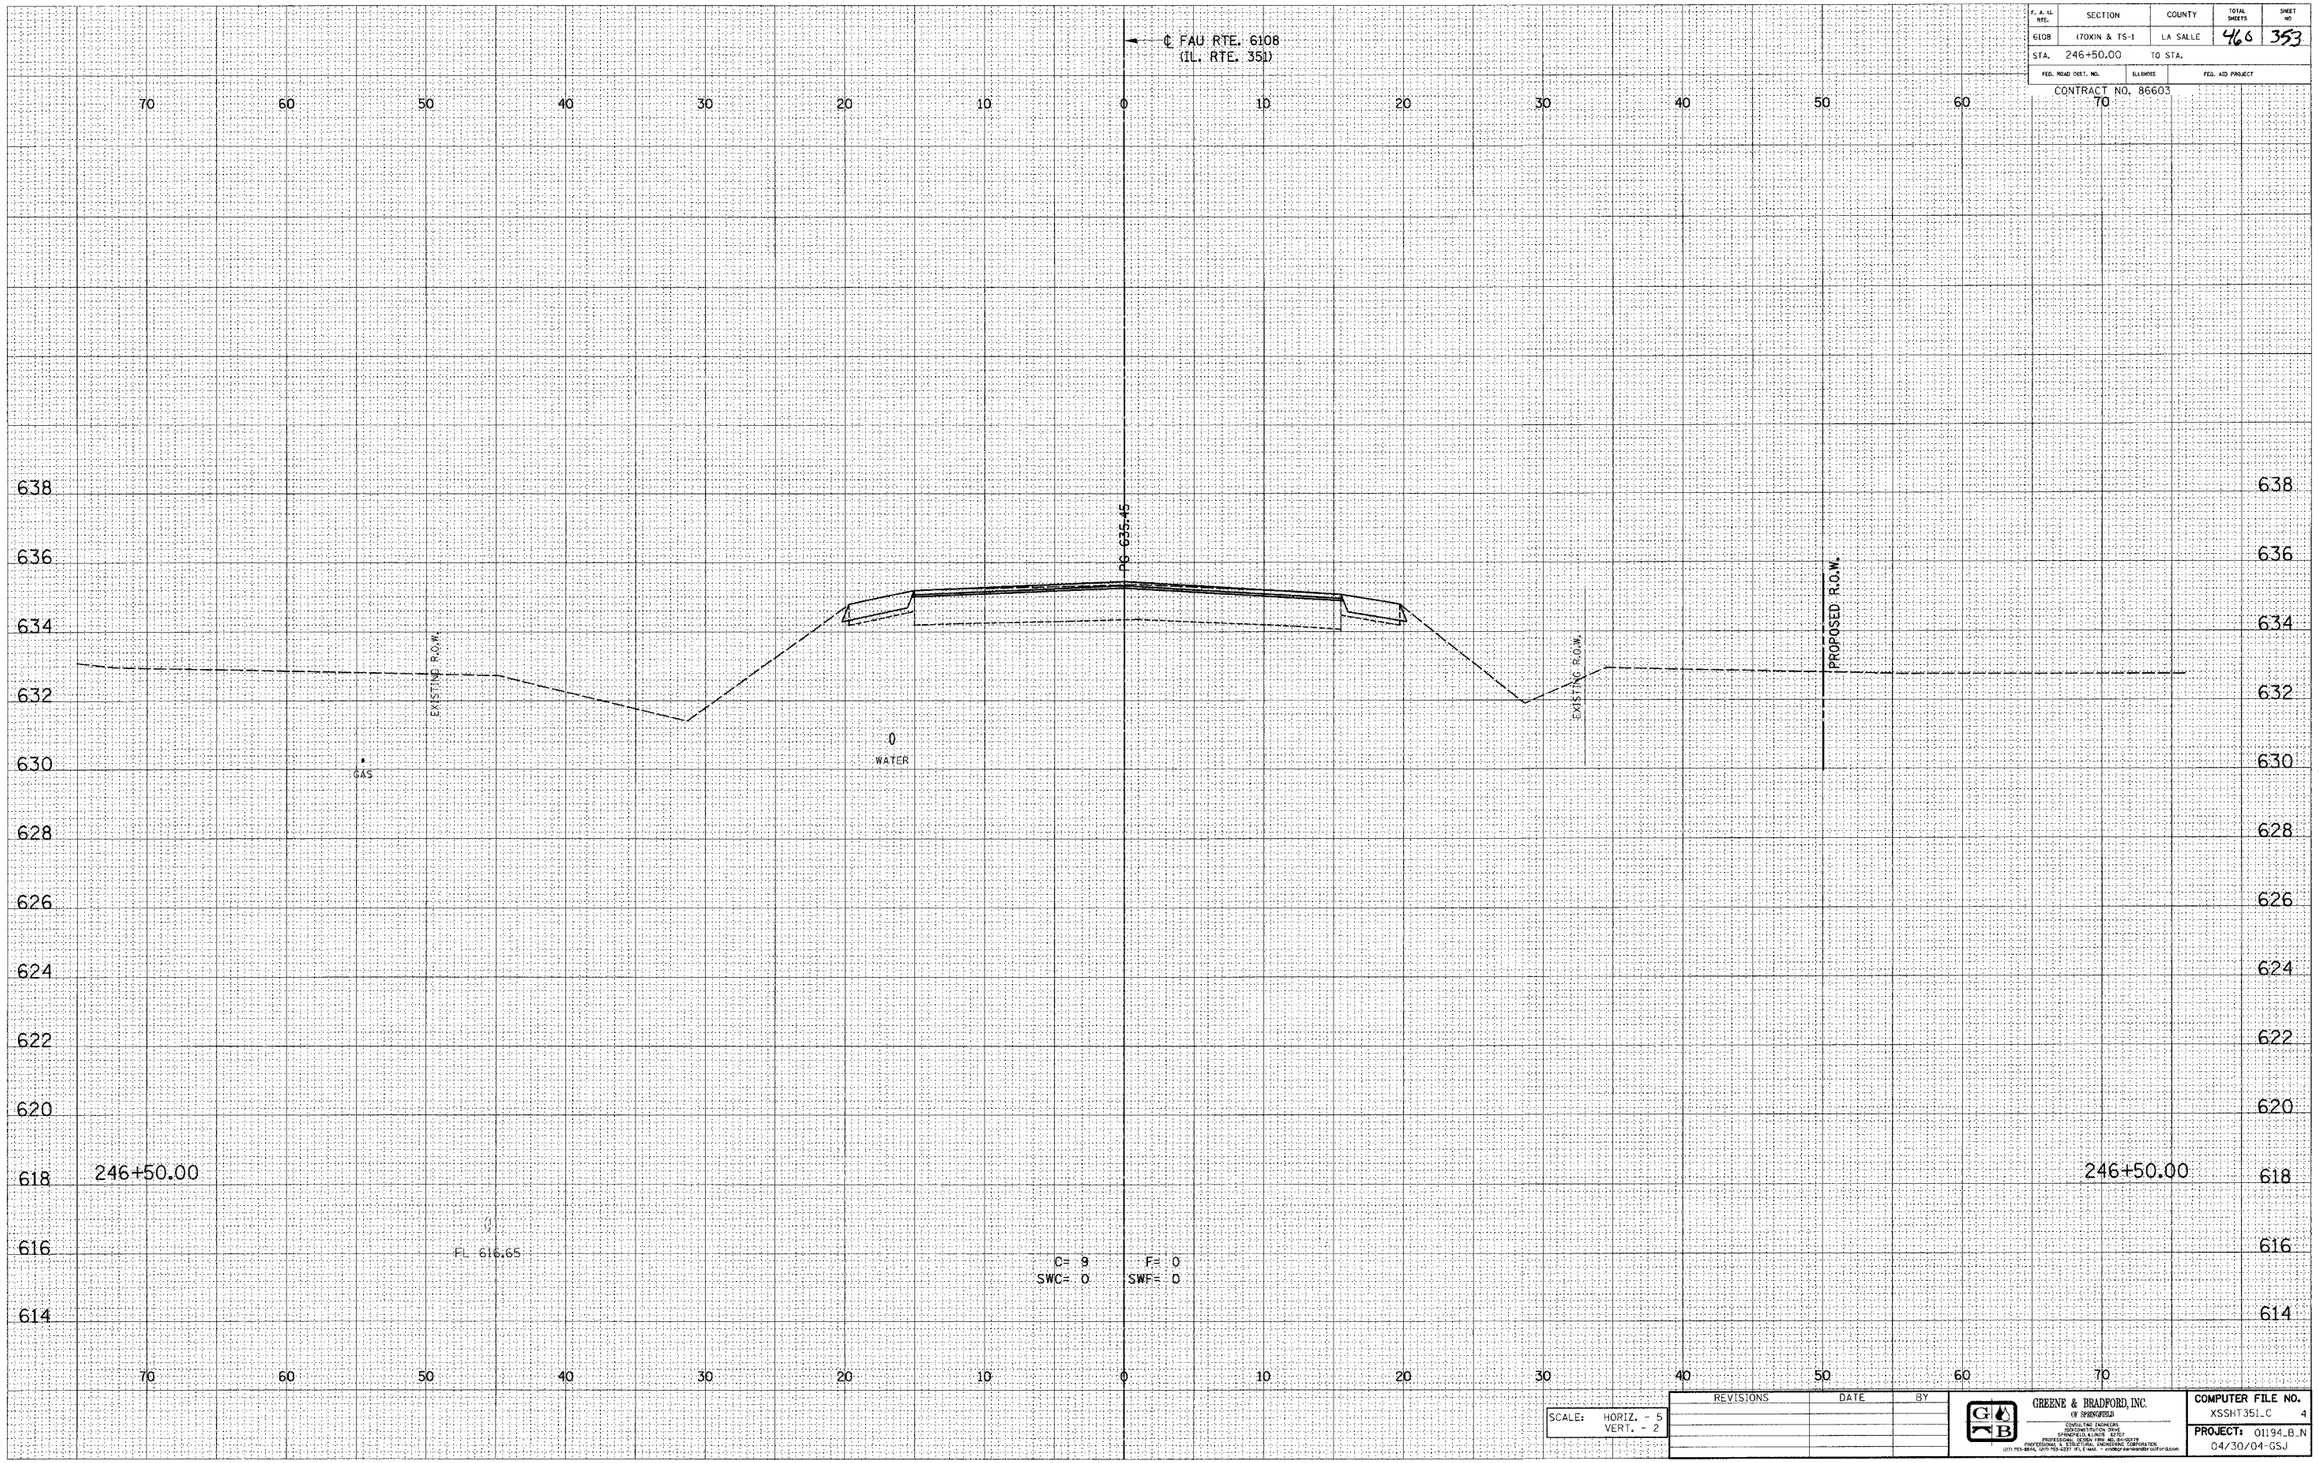

SCALE: HORIZ. - 5
VERT. - 2

REVISIONS	DATE	BY

GREENE & BRADFORD, INC.
OF SPRINGFIELD
CONSULTING ENGINEERS
SUBCONTRACTOR DRIVE
SPRINGFIELD, ILLINOIS 62707
PROFESSIONAL DESIGN FIRM NO. 184-001579
(217) 793-8814, (217) 793-8227 FAX, E-MAIL: GBSPRINGFIELD@GBSPRINGFIELD.COM

COMPUTER FILE NO.
XSSHT351.C 4
PROJECT: 01194_B_N
04/30/04-GSJ

E-XSEC 1:1 8/25/98

FAU RTE. 6108 (IL. RTE. 351) LA SALLE CO.