F.A.P. RTE.	SECTION	COUNTY	TOTAL SHEETS	SHEET NO.
828	12BR-2	CUMBERLAND	32	31
STA.		TO STA.		
FED. ROAD DIST. NO.		ILLINOIS	FED. AID PROJECT	

90920

FINAL SURVEY NOTE BOOK NO.
BY DATE
SURVEYED
PLOTTED
TEMPLATE
AREAS
AREAS CHECKED

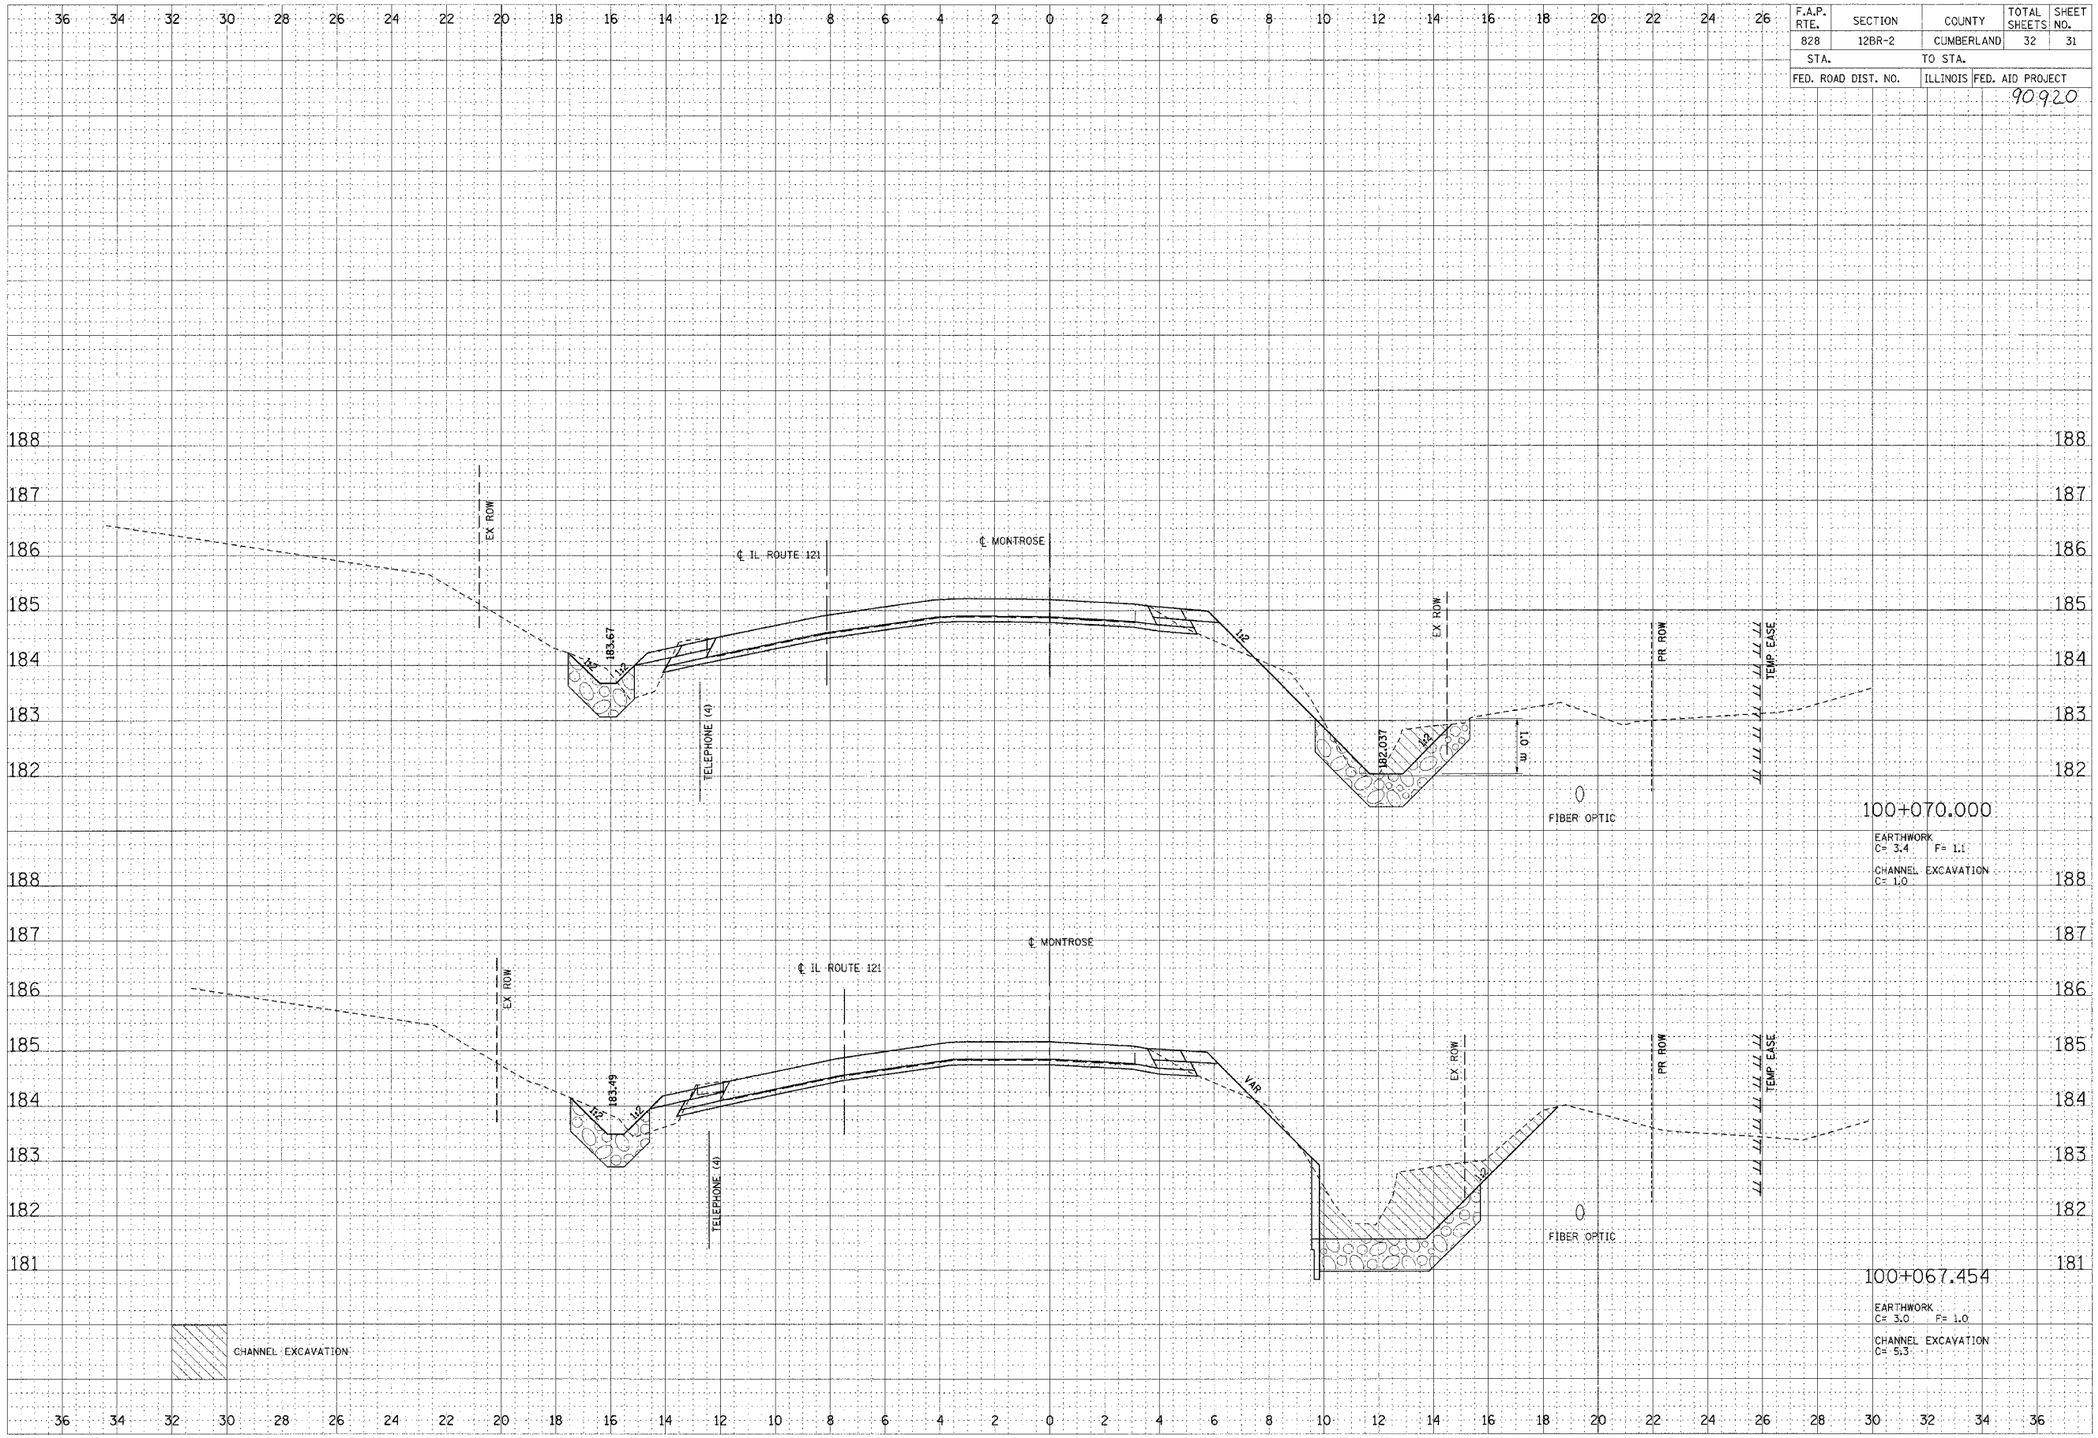

CROSS SECTIONS, MONTROSE ROAD, STA. 100+067.454 TO 100+070.000

...\tr\proj\50137\dgn\xsheet.dgn 09/16/2003 08:25:55 AM