ORIGINAL SURVEY		BY	DATE
NOTE BOOK	SURVEYED		
	PLOTTED		
	TEMPLATE		
	AREAS		
NO.	AREAS CHECKED		

FINAL SURVEY		BY	DATE
NOTE BOOK	SURVEYED		
	PLOTTED		
	TEMPLATE		
	AREAS		
NO.	AREAS CHECKED		

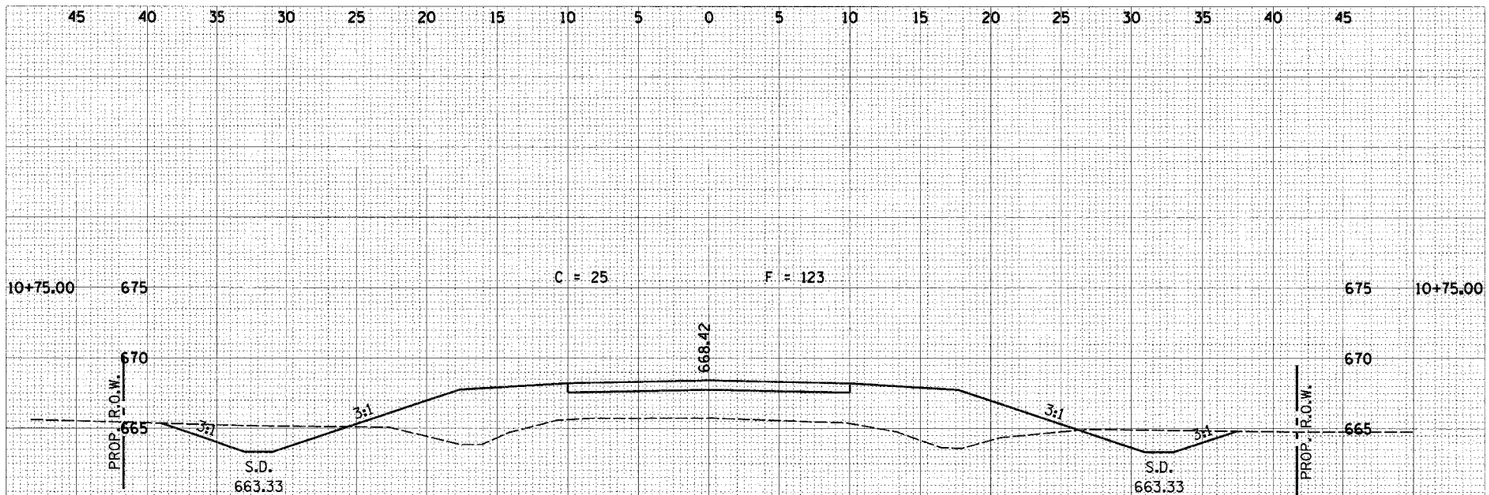

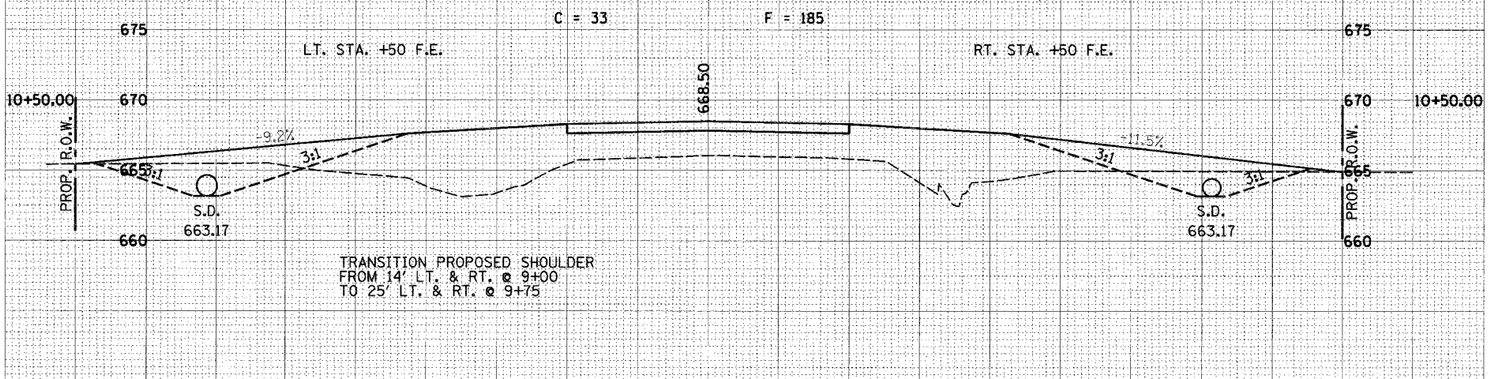

TRANSITION PROPOSED SHOULDER
FROM 14' LT. & RT. @ 9+00
TO 25' LT. & RT. @ 9+75

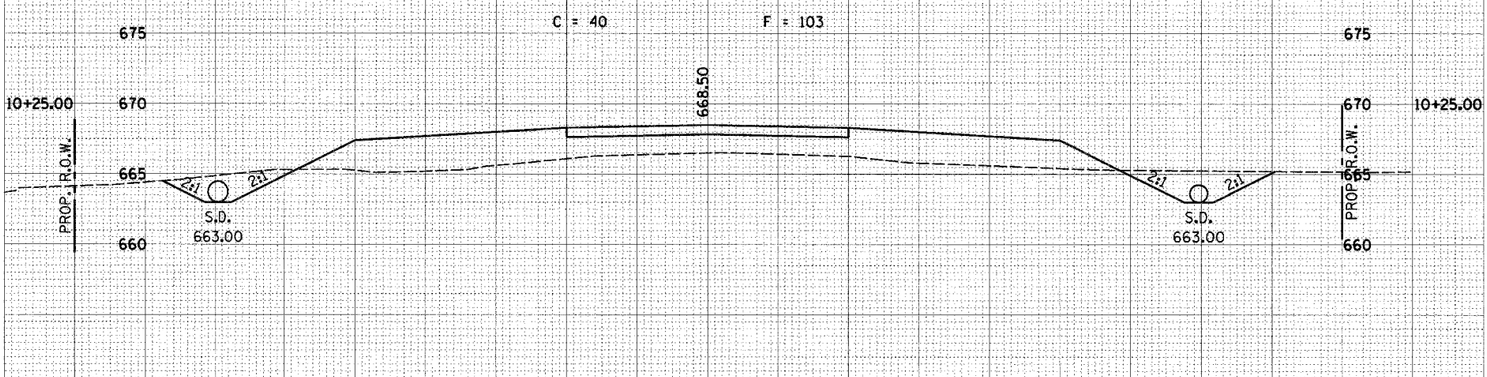

10 + 15.74 BK. OF NORTH FOOTING

AHEAD	C = 40	F = 103
BACK	C = 0	F = 0

9 + 86.26 BK. OF SOUTH FOOTING

AHEAD	C = 0	F = 0
BACK	C = 68	F = 87

TR	SECTION	COUNTY	TOTAL SHEETS	SHEET NO.
158	03-05123-00-BR	MOULTRIE	13	6

STA. TO STA.

FED. ROAD DIST. NO. ILLINOIS CONTRACT NO. 91318

C:\PW\27980916\27980916.dgn 12/02/2004 08:37:37 AM