93387

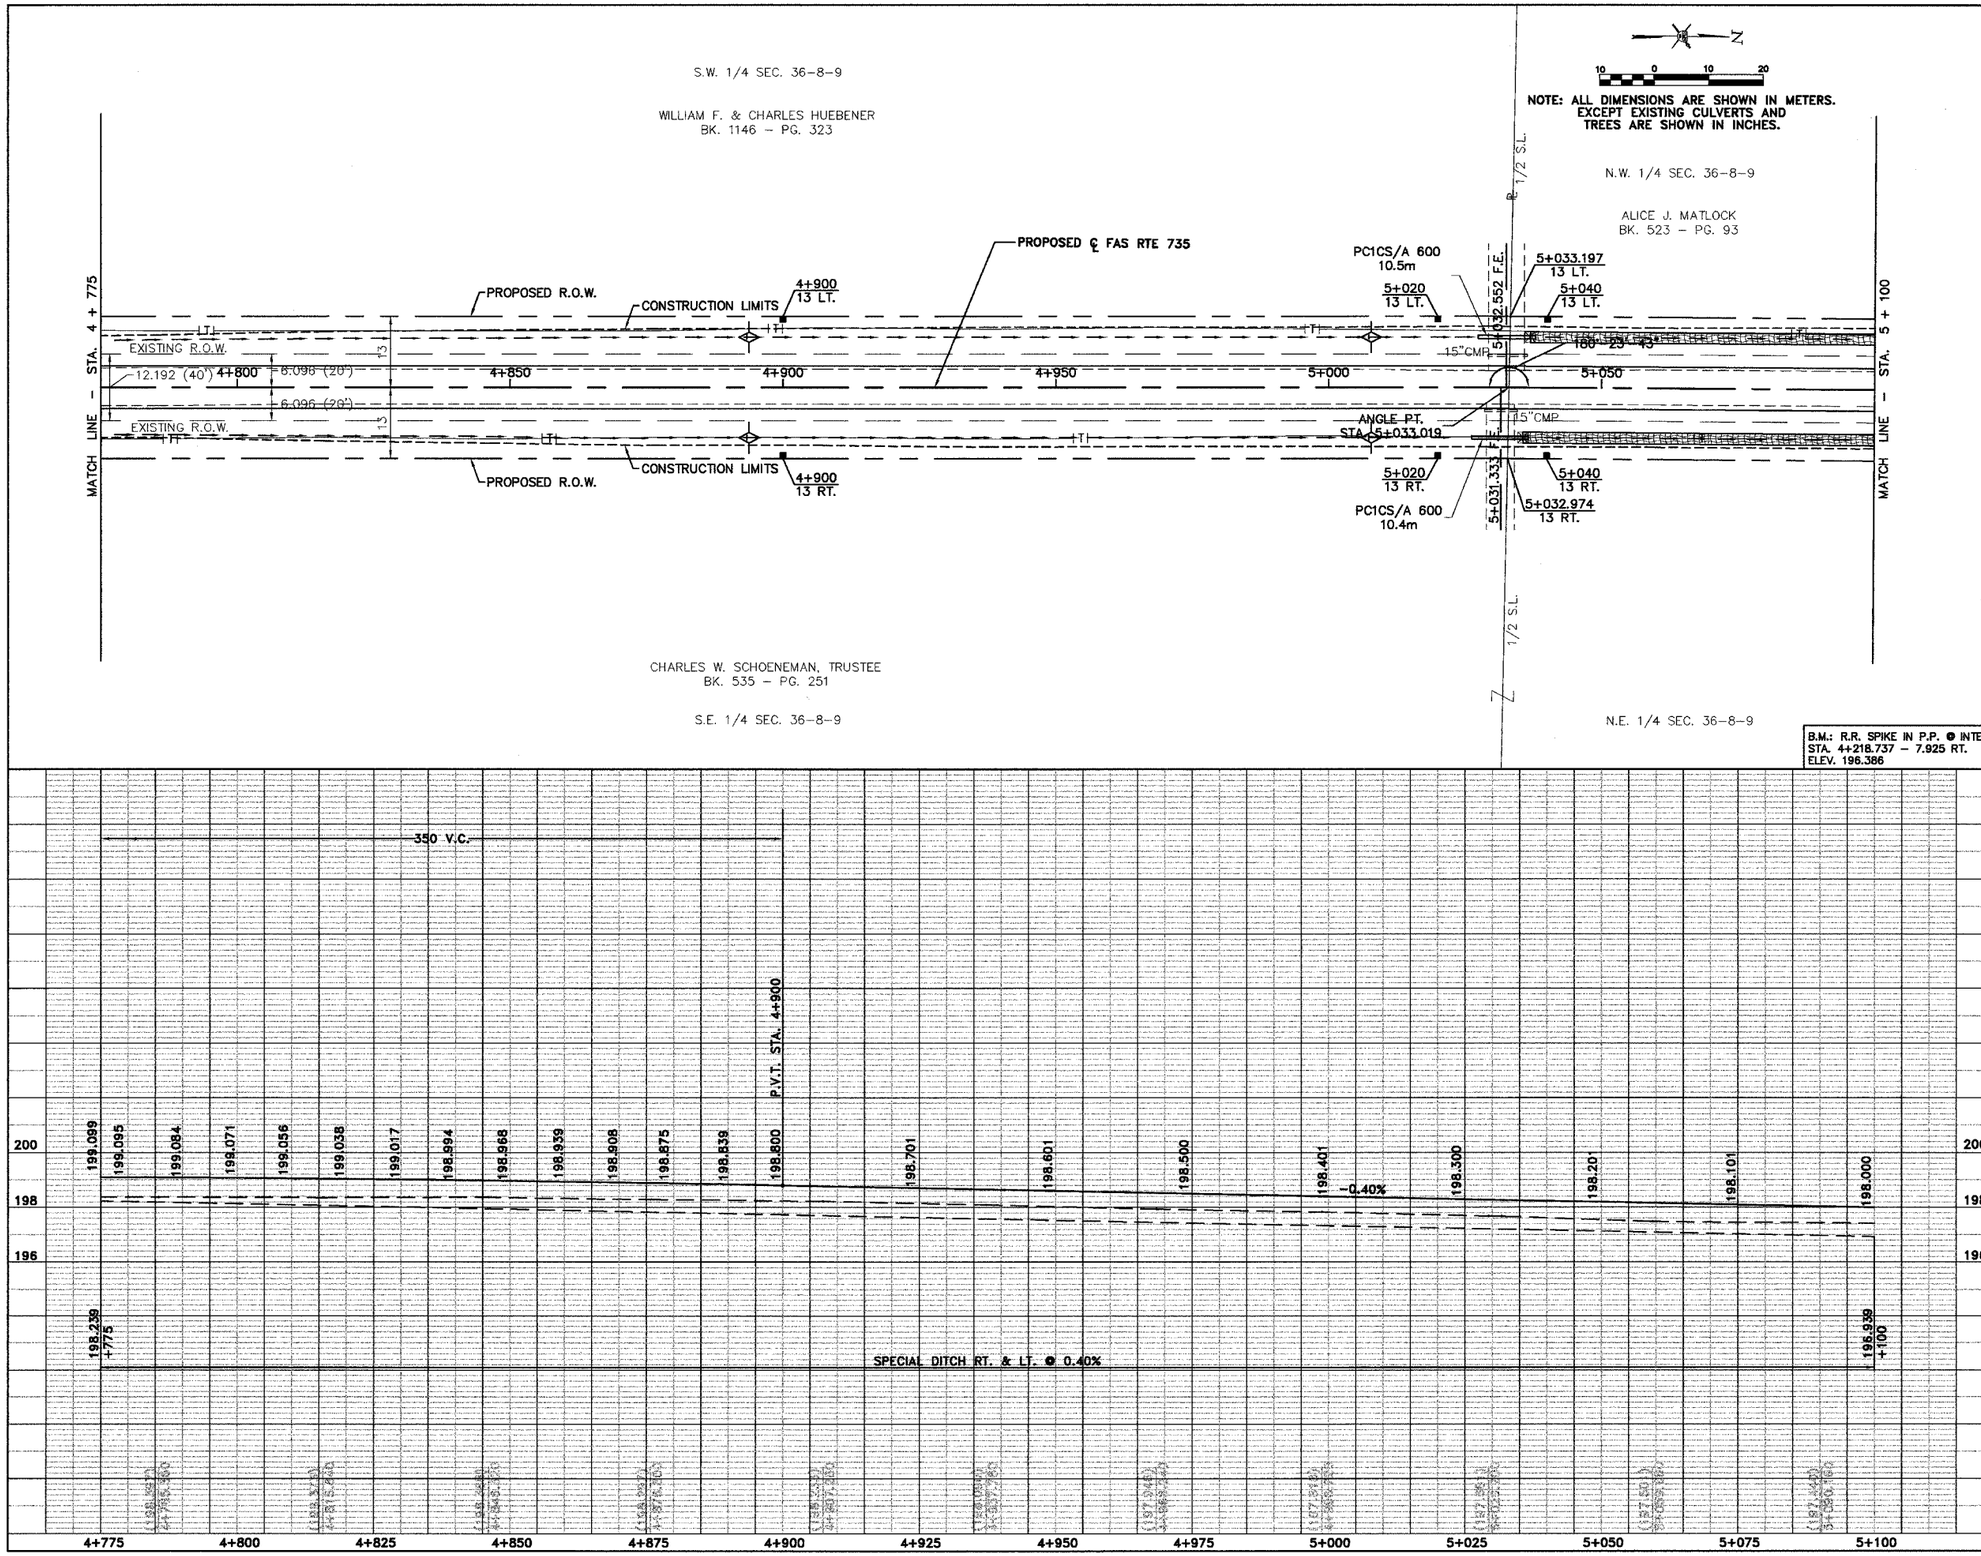

PROJECT
RS-735 (111)

REVISIONS

Sheppard Morgan & Schwaab, Inc.
CONSULTING ENGINEERS & LAND SURVEYORS
215 Market Street
Alton, Illinois 62002
618/462-3766
10 Central Industrial Dr
Northgate center
Decatur, IL 62040
618/877-8700

SMS ENGINEERS

MACOUPIN COUNTY, ILLINOIS
SECTION 92-00068-01-FP
FAS ROUTE 735 (SHIPMAN ROAD)
PLAN & PROFILE

DWG. NO.	
735-PP16	.DWG ACAD
COGO FILE	--
REF. BK.	FAS RTE. 735
JOB NO.	455048
DSN. BY:	D.E.G.
DWN. BY:	CAD
CHK. BY:	D.E.G.
DATE:	OCTOBER, 2004
SCALE:	1 : 500
SHEET 16 OF 58	

S:\Drawing\Macoupin\fas-735 pn III\735-pp16.dwg, 10/04/2004 02:22:16 PM, jman, 1:12.7