93387

NOTE: ALL DIMENSIONS ARE SHOWN IN METERS. EXCEPT EXISTING CULVERTS AND TREES ARE SHOWN IN INCHES.

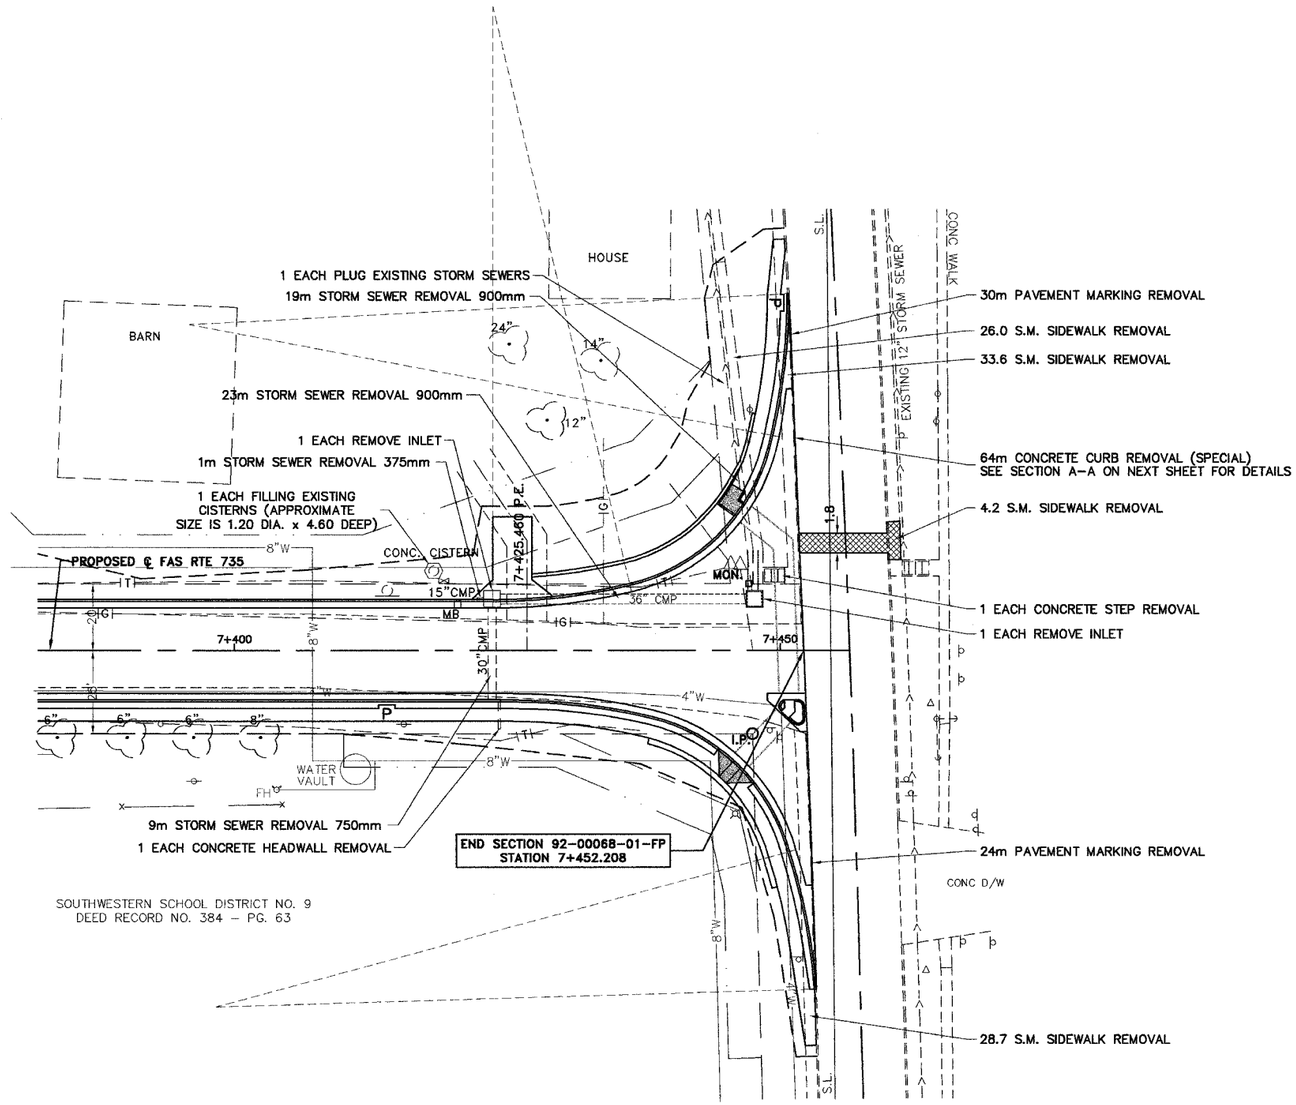

PROJECT
RS-735 (111)

REVISIONS

Sheppard Morgan & Schwaab, Inc.
CONSULTING ENGINEERS & LAND SURVEYORS
SMS ENGINEERS
215 Market Street
Alton, Illinois 62002
618/462-9760
10 Central Industrial Dr
Wentzville, Mo. 63385
618/977-8700

MACOUPIN COUNTY, ILLINOIS
SECTION 92-00068-01-FP
FAS ROUTE 735 (SHIPMAN ROAD)
REMOVAL ITEMS

PHASE II
DWG. NO.
REMOVAL .DWG ACAD
COGO FILE –
REF. BK. FAS RTE. 735
JOB NO. 455048
DSN. BY: D.E.G.
DWN. BY: CAD
CHK. BY: D.E.G.
DATE: OCTOBER, 2004
SCALE: 1:250
SHEET 25 OF 58

S:\Drawings\Macoupin\fas-735 pt II\removal.dwg, 10/04/2004 02:57:37 PM, jlman, 1:8.35