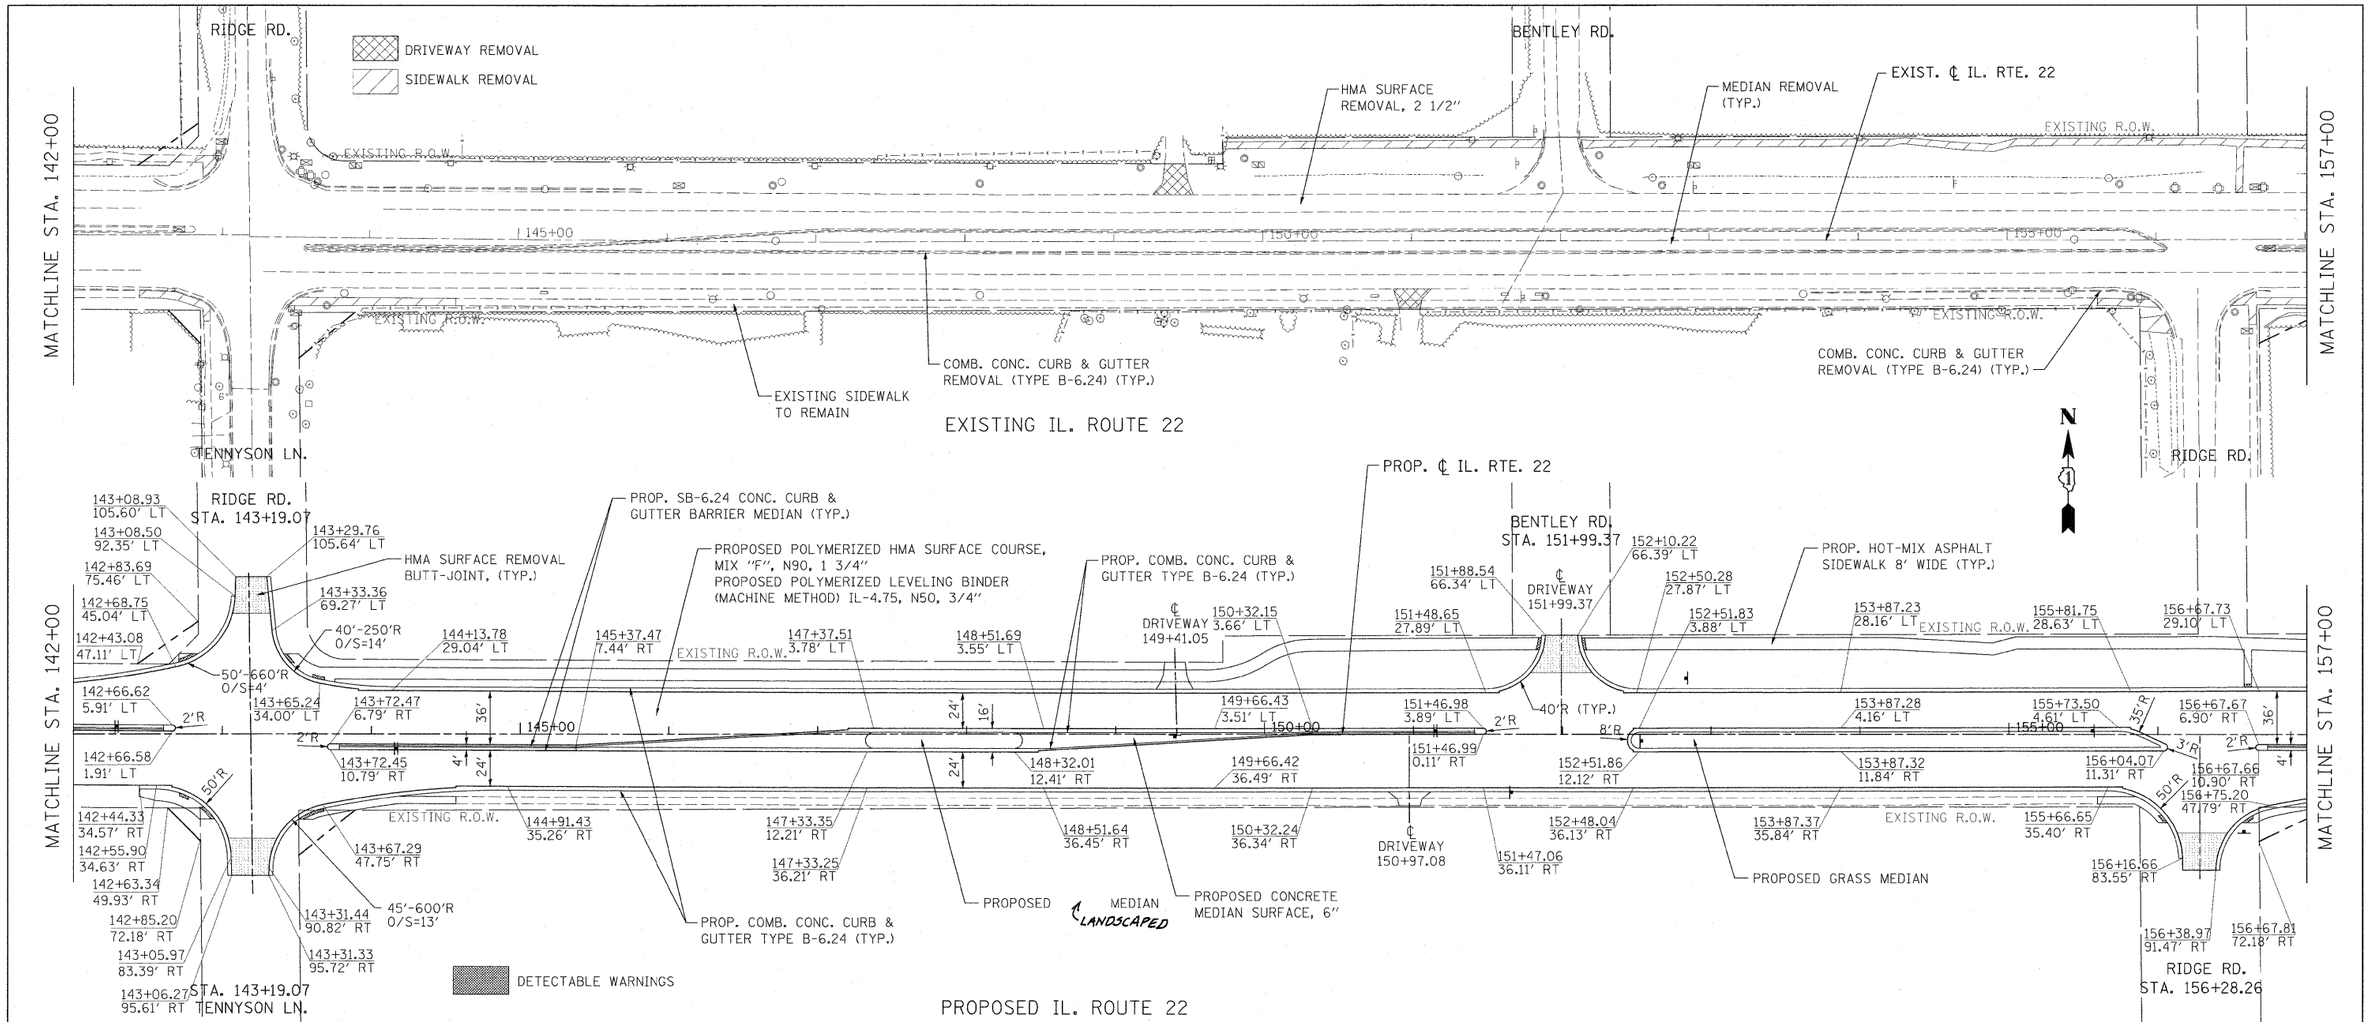

FILE NAME = W:\ILRTE22\.2009 REVISIONS\CADD Sheets\D160860-sht-plnprf.dgn	USER NAME = $USER$	DESIGNED - LP	REVISED -	STATE OF ILLINOIS DEPARTMENT OF TRANSPORTATION	IL. ROUTE 22 ROADWAY PLAN AND PROFILE
	PLOT SCALE = $SCALE$	DRAWN - DC	REVISED -		
	PLOT DATE = 5/15/2010	CHECKED - JP	REVISED -		
		DATE - 05/14/2010	REVISED -		SCALE: 1"=50' SHEET NO. 28 OF 232 SHEETS STA. 142+00.00 TO STA. 157+00.00

F.A.P RTE.	SECTION	COUNTY	TOTAL SHEETS	SHEET NO.
337	20R-4	LAKE	232	28
		CONTRACT NO. 60860		
		ILLINOIS FED. AID PROJECT		

Rev