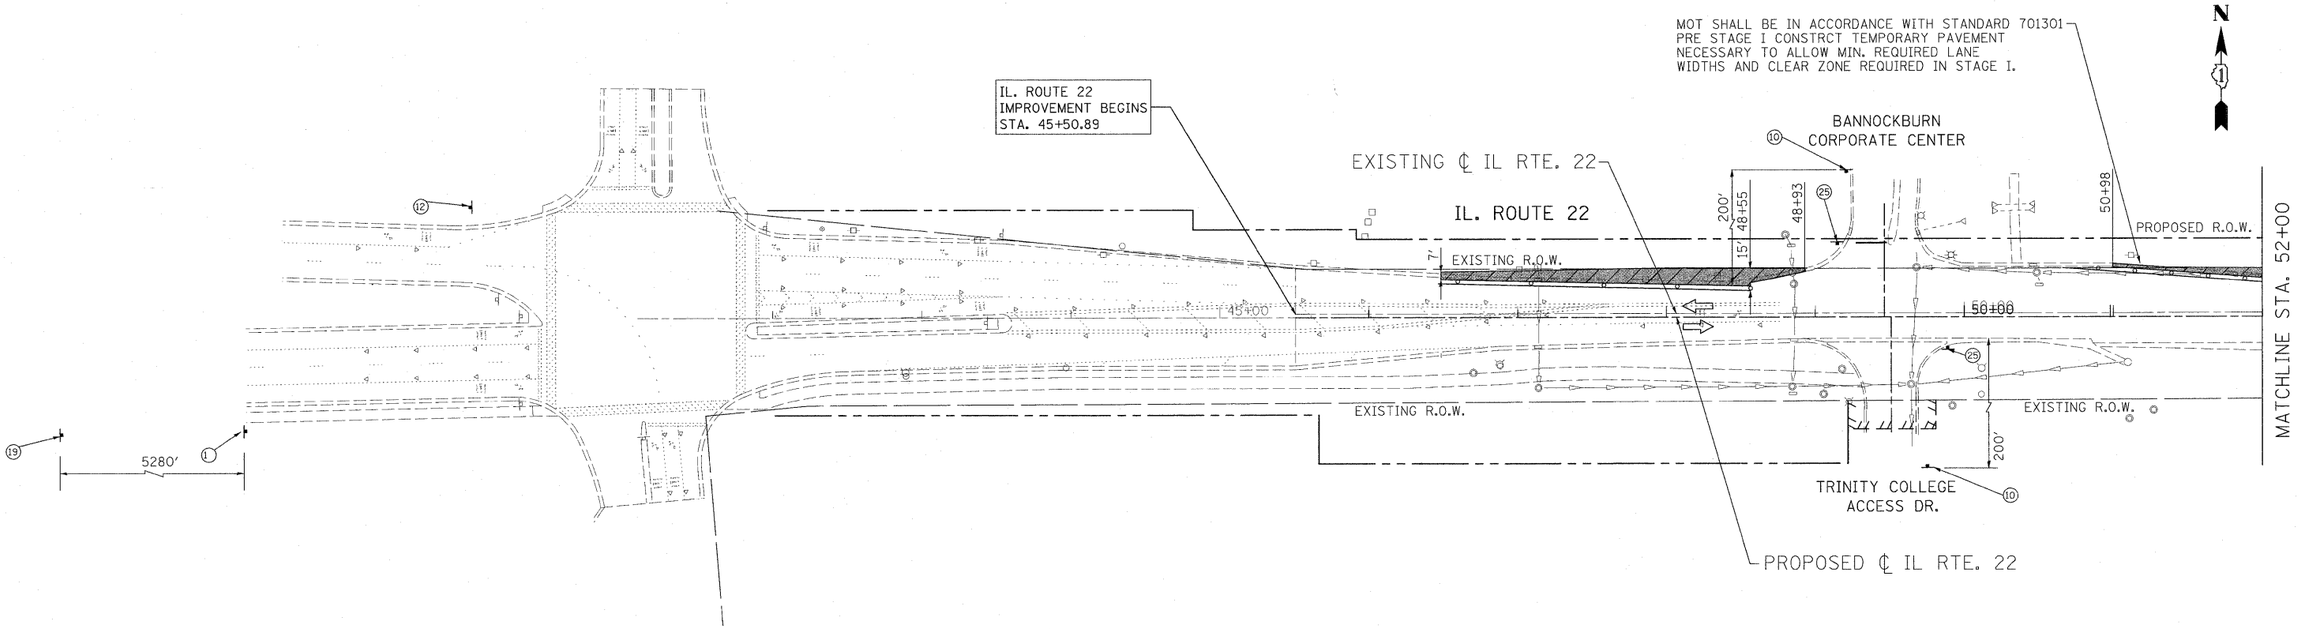


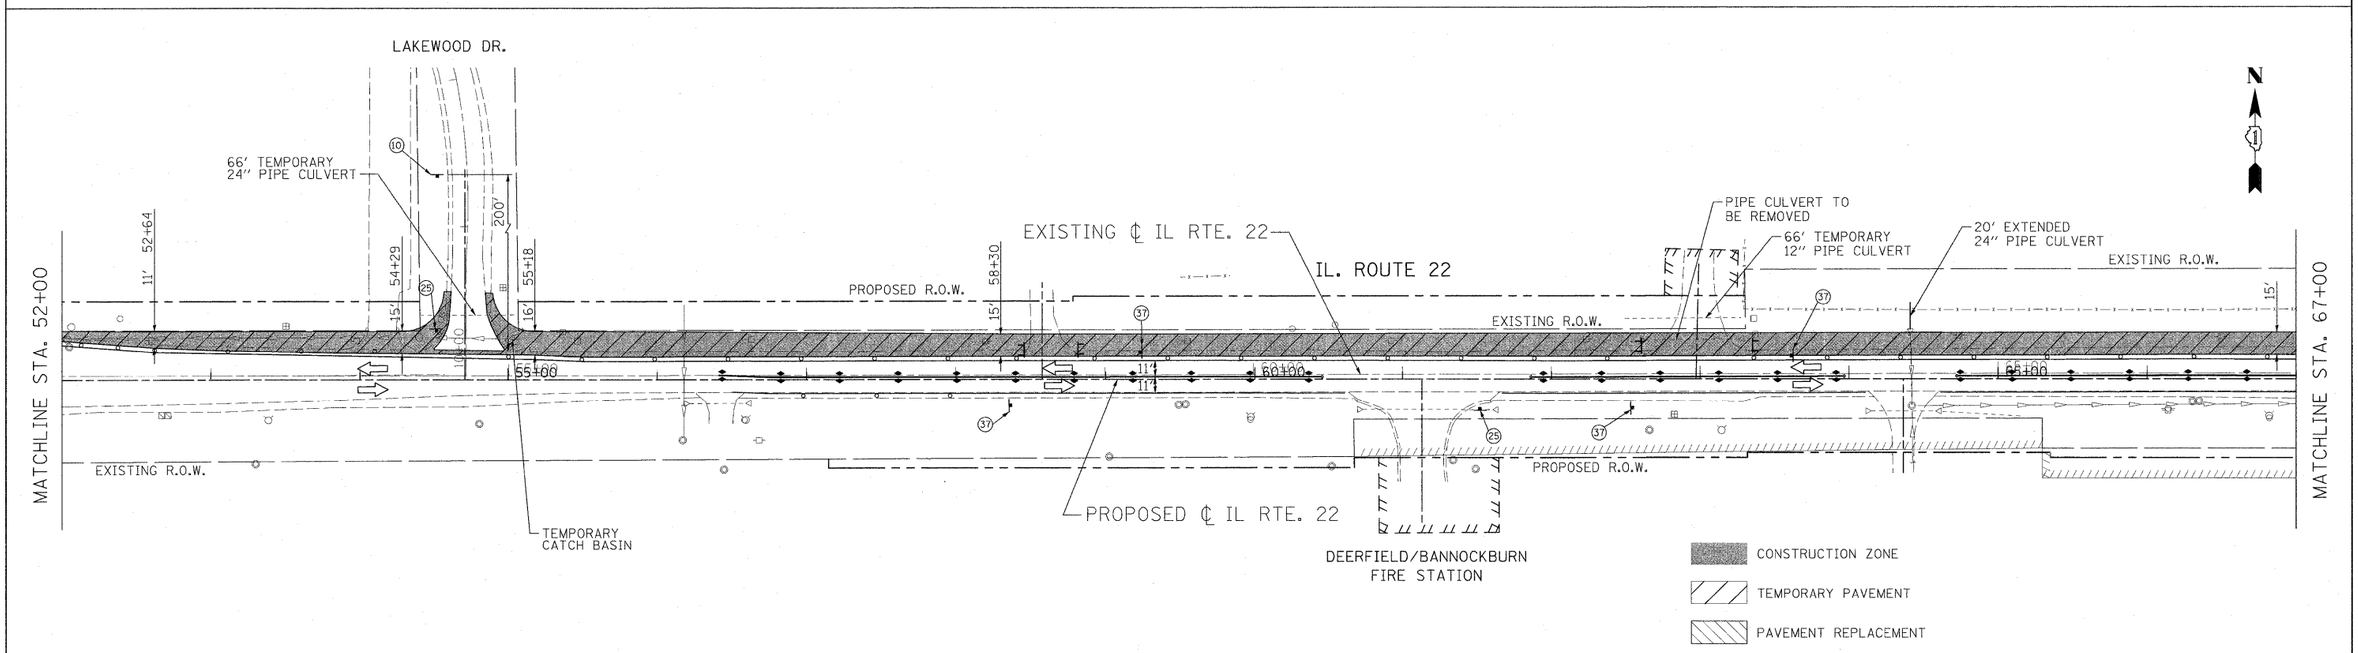


| | | | | | | | | | | |
|---|---|---|---|---|---|---|---|---|---|---|
| FILE NAME = W:\ILRTE22_2009 REVISIONS\CADD Sheets\D160860-sht-staging1.dgn | USER NAME = $USER$ | DESIGNED - LP | REVISED - | STATE OF ILLINOIS DEPARTMENT OF TRANSPORTATION | IL. ROUTE 22 MAINTENANCE OF TRAFFIC STAGE 1 | F.A.P RTE. | SECTION | COUNTY | TOTAL SHEETS | SHEET NO. |
| | PLOT SCALE = $SCALE$ | DRAWN - DC | REVISED - | | | 337 | 20R-4 | LAKE | 232 | 43 |
| | PLOT DATE = 5/15/2010 | CHECKED - JP | REVISED - | | | | | CONTRACT NO. 60860 | | |
| | | DATE - 05/14/2010 | REVISED - | | SCALE: 1"=50' / SHEET NO. 43 OF 232 SHEETS / STA. 45+50.89 TO STA. 67+00.00 | | | ILLINOIS | FED. AID PROJECT | |