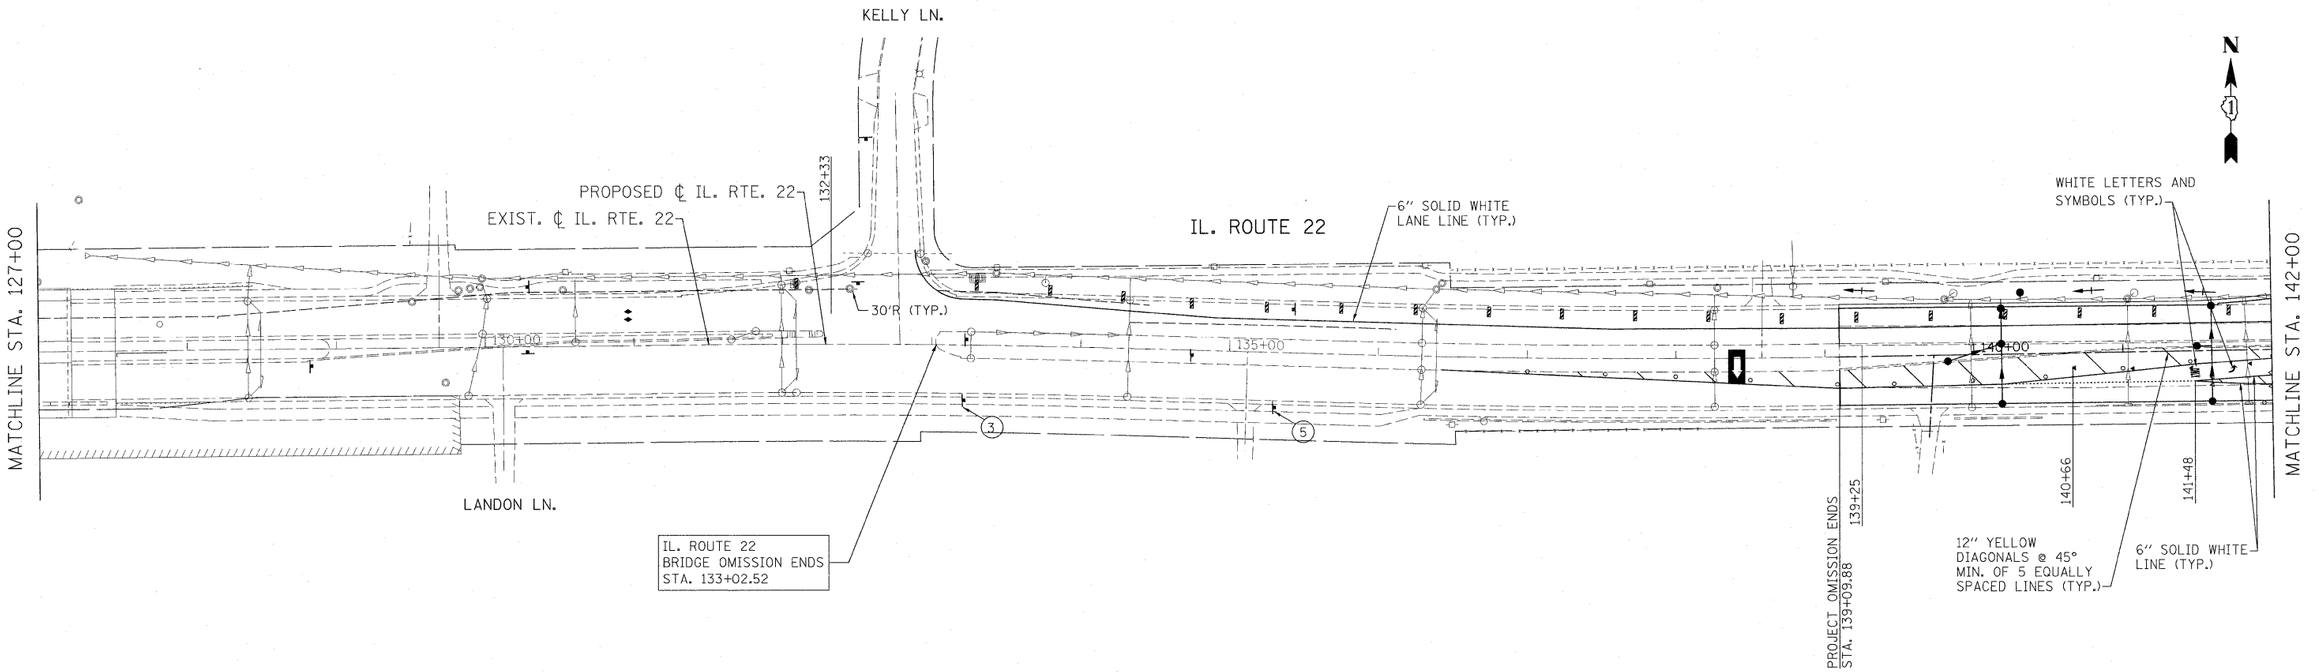

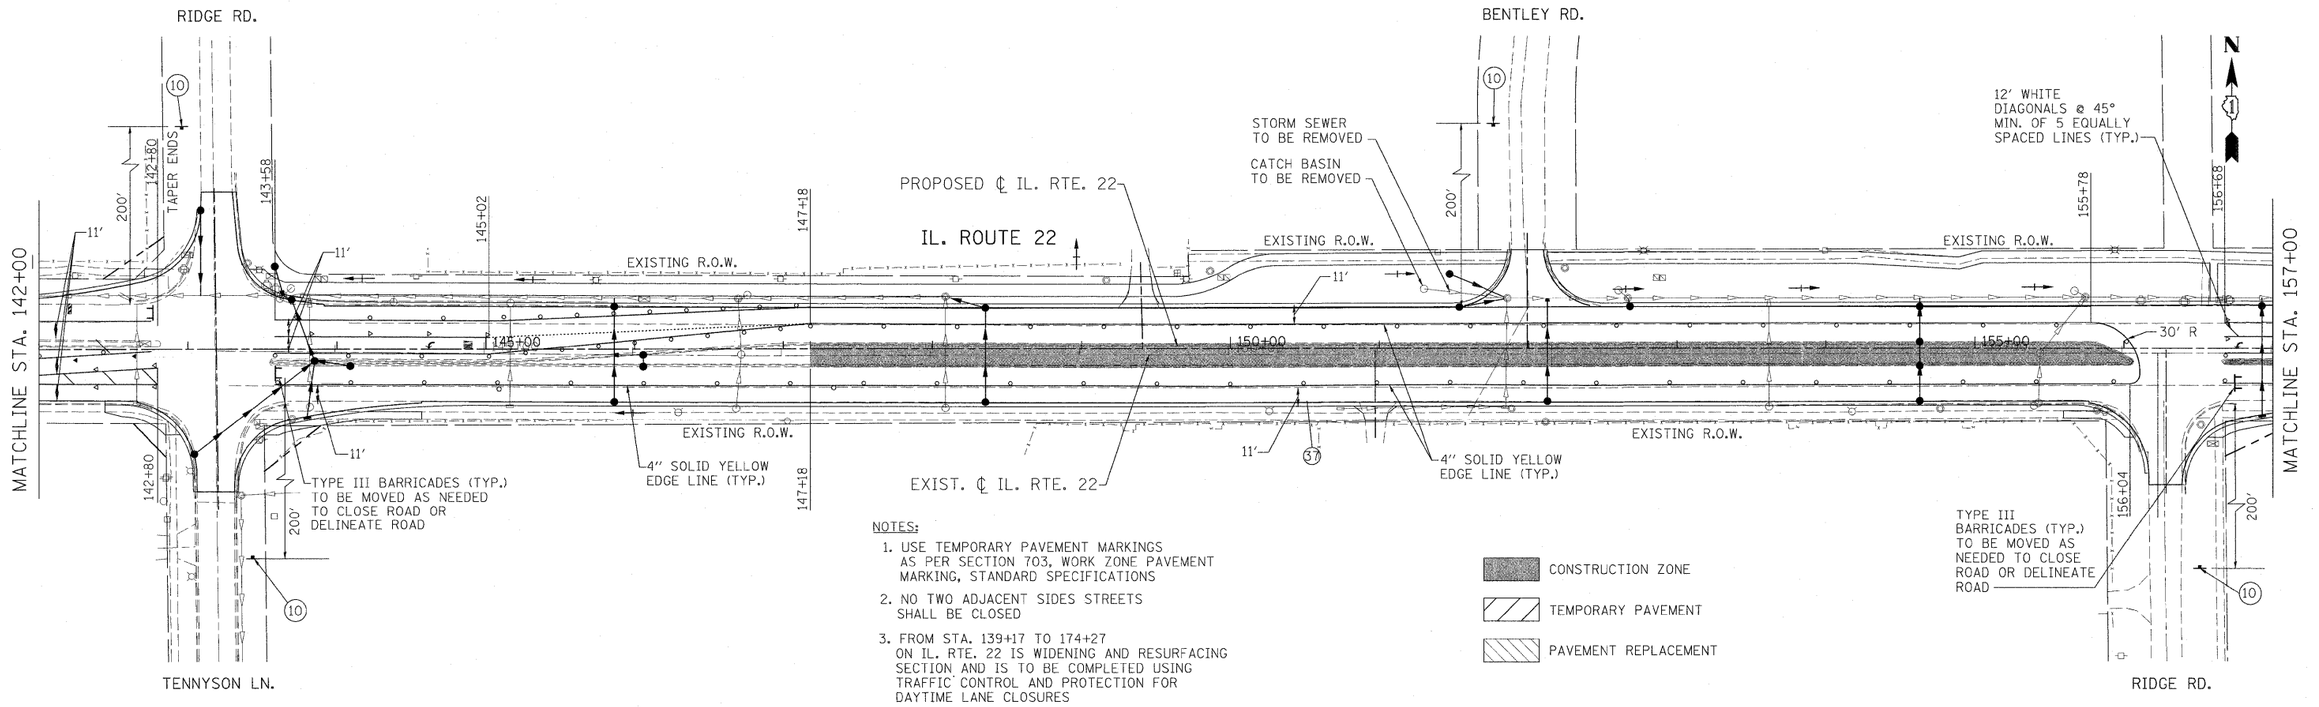

NOTES:

1. USE TEMPORARY PAVEMENT MARKINGS AS PER SECTION 703, WORK ZONE PAVEMENT MARKING, STANDARD SPECIFICATIONS
2. NO TWO ADJACENT SIDES STREETS SHALL BE CLOSED
3. FROM STA. 139+17 TO 174+27 ON IL. RTE. 22 IS WIDENING AND RESURFACING SECTION AND IS TO BE COMPLETED USING TRAFFIC CONTROL AND PROTECTION FOR DAYTIME LANE CLOSURES

CONSTRUCTION ZONE
TEMPORARY PAVEMENT
PAVEMENT REPLACEMENT

FILE NAME = W:\ILRTE22_2009 REVISIONS\CADD Sheets\D160860-sht-staging2.dgn	USER NAME = $USER$	DESIGNED - LP	REVISED -
	PLOT SCALE = $SCALE$	DRAWN - DC	REVISED -
	PLOT DATE = 5/15/2010	CHECKED - JP	REVISED -
		DATE - 05/14/2010	REVISED -

STATE OF ILLINOIS
DEPARTMENT OF TRANSPORTATION

IL. ROUTE 22
MAINTENANCE OF TRAFFIC STAGE 2

SCALE: 1″=50′ | SHEET NO. 52 OF 232 SHEETS | STA. 127+00.00 TO STA. 157+00.00

F.A.P RTE.	SECTION	COUNTY	TOTAL SHEETS	SHEET NO.
337	20R-4	LAKE	232	52
		CONTRACT NO. 60860		
	ILLINOIS FED. AID PROJECT			