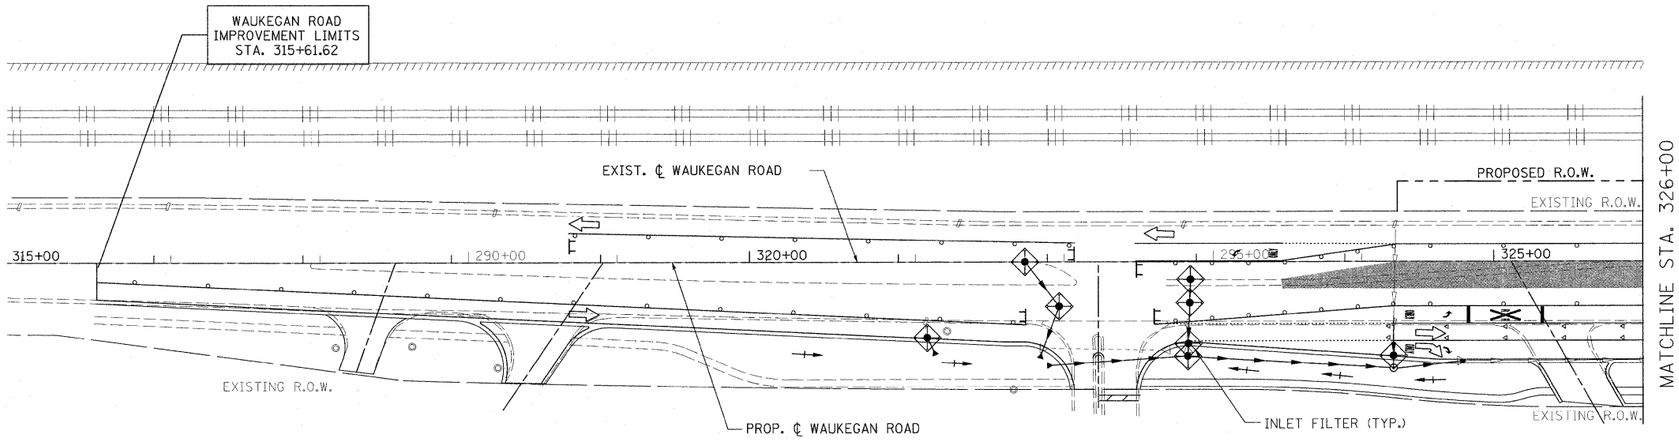

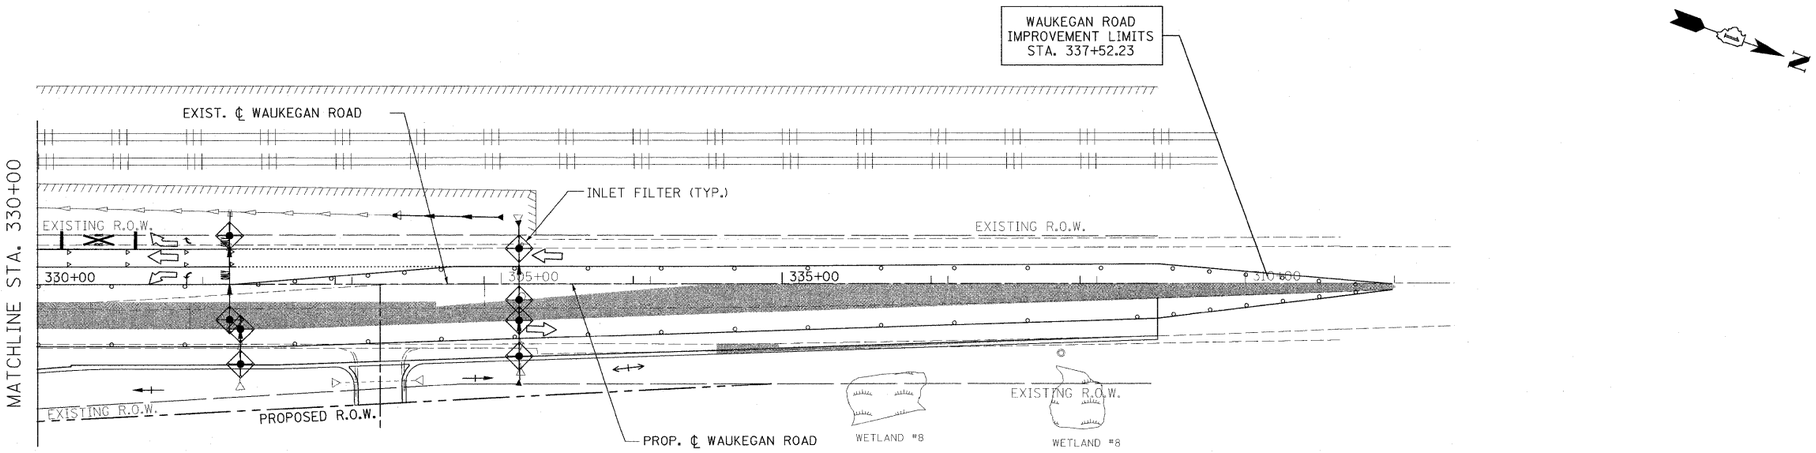

FILE NAME = W:\ILRTE22_2009 REVISIONS\CADD Sheets\C160860-sht-erosion4-wauk.dgn	USER NAME = $USER$	DESIGNED - LP	REVISED -
		DRAWN - DC	REVISED -
	PLOT SCALE = $SCALE$	CHECKED - JP	REVISED -
	PLOT DATE = 5/15/2010	DATE - 05/14/2010	REVISED -

STATE OF ILLINOIS
DEPARTMENT OF TRANSPORTATION

WAUKEGAN ROAD
EROSION CONTROL PLAN STAGE 4

SCALE: 1"=50' | SHEET NO. 91 OF 232 SHEETS | STA. 315+61.62 TO STA. 337+52.23

F.A.P. RTE.	SECTION	COUNTY	TOTAL SHEETS	SHEET NO.
337	20R-4	LAKE	232	91
		CONTRACT NO. 60860		
	ILLINOIS	FED. AID PROJECT		