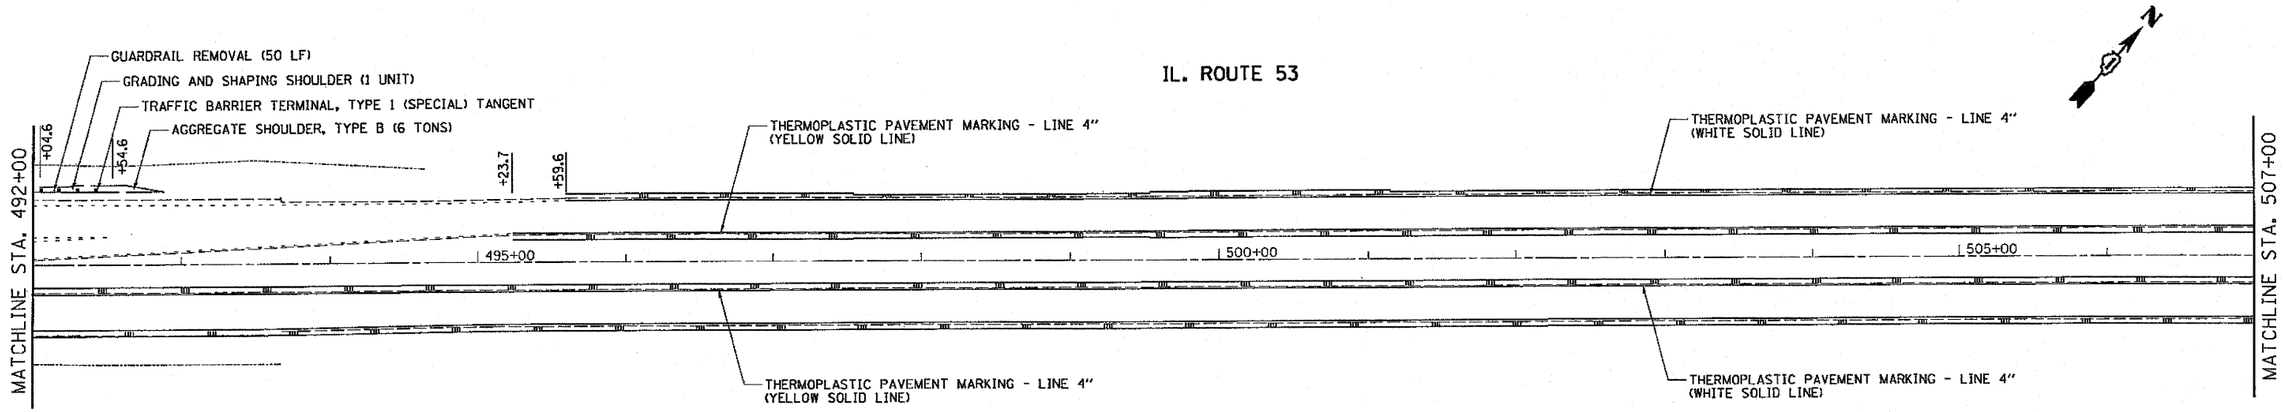

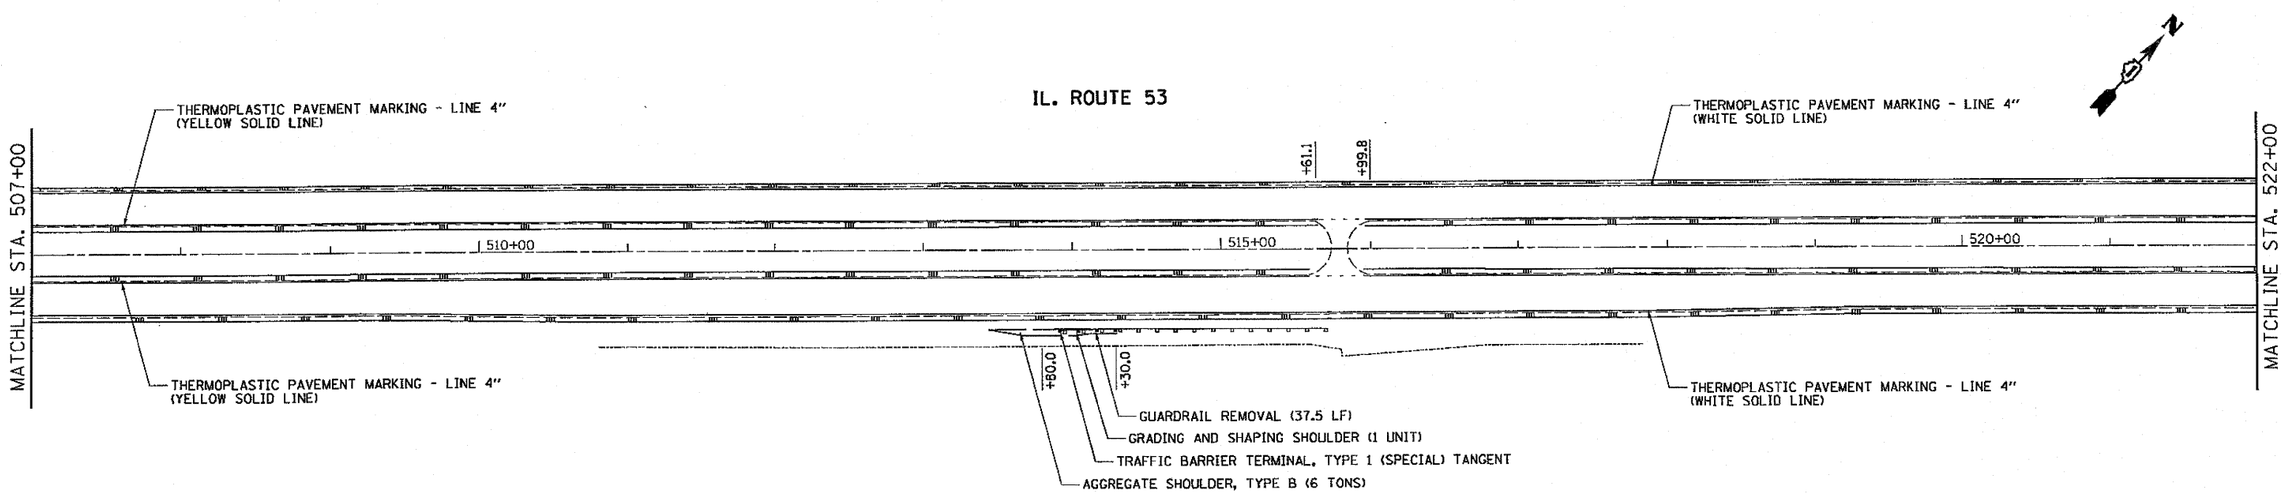

NOTE:

OMIT ANY WORK FROM STATION 249+00 TO STATION 260+00
AND FROM STATION 486+00 TO STATION 496+00.

LEGEND

PROPOSED SHOULDER RUMBLE STRIPS

FILE NAME = c:\pw_work\pwidot\qureshiya\d0212337\D122609-sht-plan.dgn	USER NAME = qureshiya	DESIGNED -	REVISED -	STATE OF ILLINOIS DEPARTMENT OF TRANSPORTATION	ROADWAY PLAN IL ROUTE 53 (FORKED CREEK – US 52)	F.A.P. RTE.	SECTION	COUNTY	TOTAL SHEETS	SHEET NO.
	PLOT SCALE = 100.0000 ' / IN.	DRAWN -	REVISED -			846/357	2010-133-I	WILL	54	22
	PLOT DATE = 10/28/2010	CHECKED -	REVISED -					CONTRACT NO. 60F75		
		DATE -	REVISED -		SCALE: 1"=50' SHEET NO. OF SHEETS STA. TO STA.		ILLINOIS FED. AID PROJECT			

D122609-sht-plan.dgn 10/28/2010 8:22:16 AM User=qureshiya