


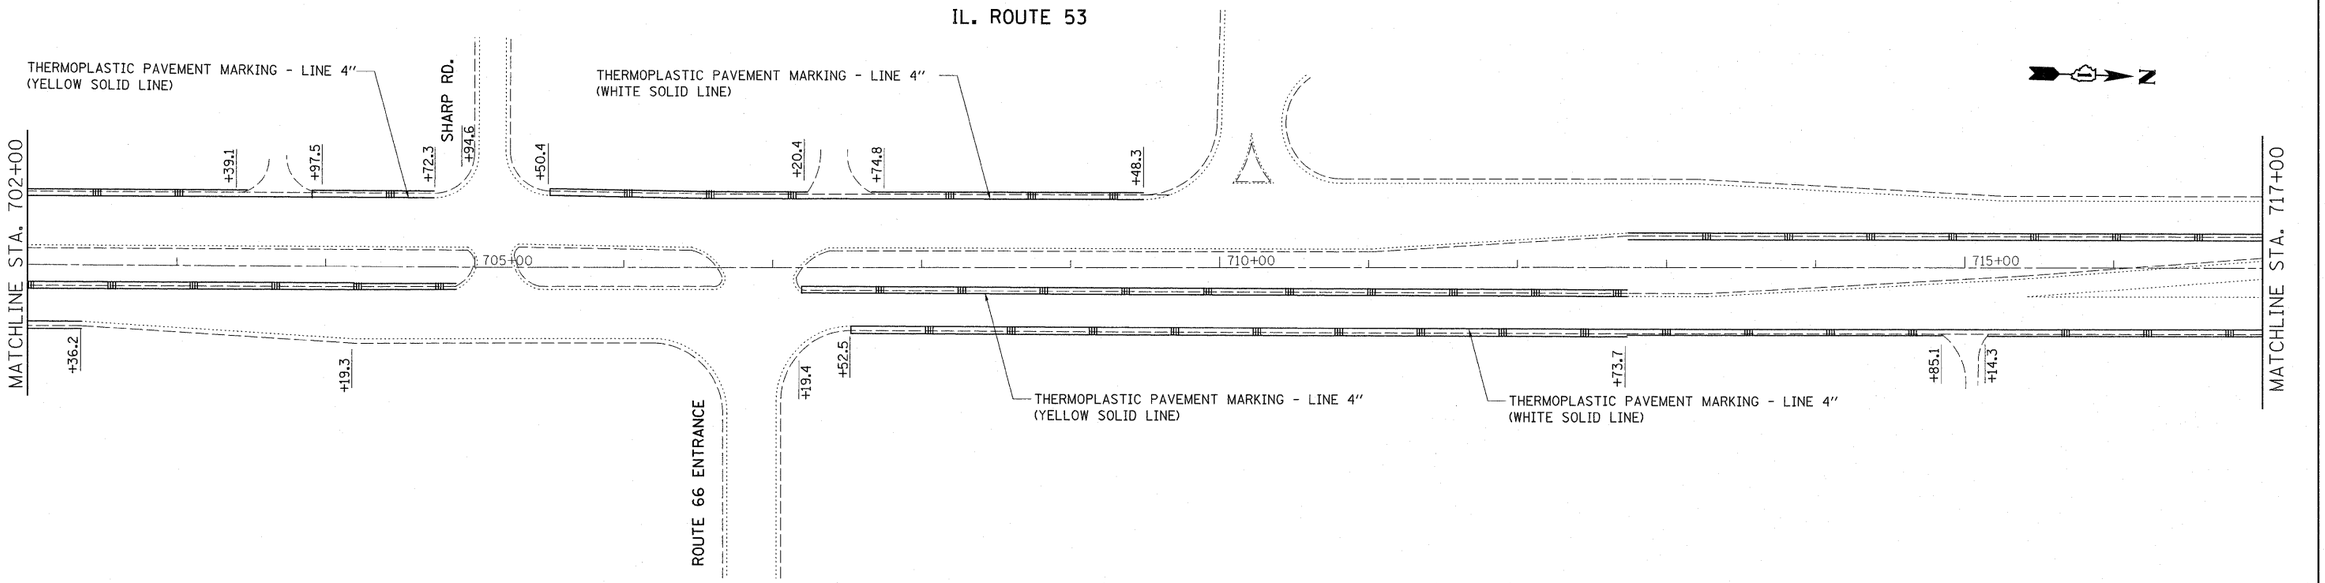


LEGEND

PROPOSED SHOULDER RUMBLE STRIPS

| | | | |
|---|---|---|---|
| FILE NAME = c:\pw_work\pwidot\qureshiya\d0212337\D122609-sht-plan.dgn | USER NAME = qureshiya | DESIGNED - | REVISED - |
| | | DRAWN - | REVISED - |
| | PLOT SCALE = 50.0000 ' / IN. | CHECKED - | REVISED - |
| | PLOT DATE = 10/28/2010 | DATE - | REVISED - |

**STATE OF ILLINOIS**
**DEPARTMENT OF TRANSPORTATION**

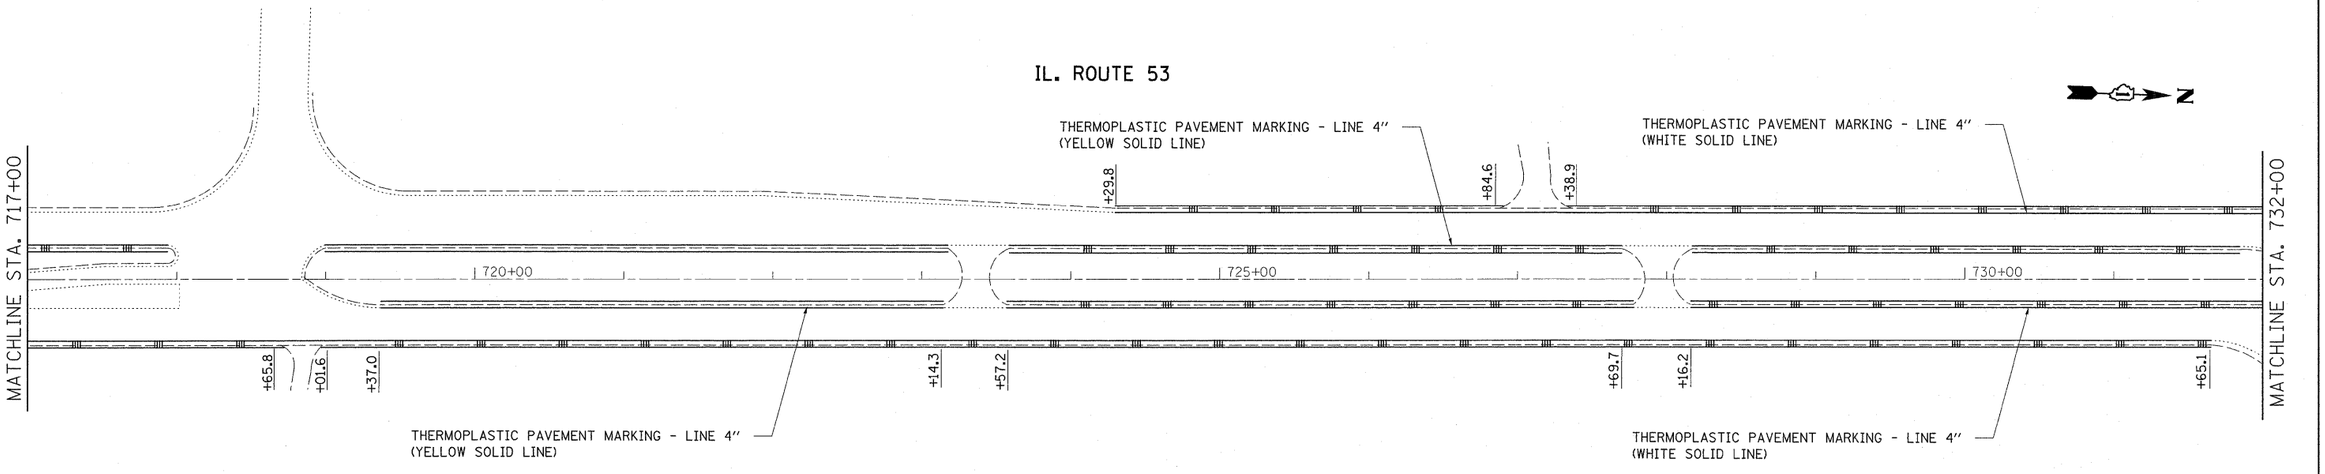**ROADWAY PLAN**
**IL. ROUTE 53 (FORKED CREEK – US 52)**

SCALE: 1"=50' | SHEET NO. OF SHEETS | STA. TO STA.

| F.A.P. RTE. | SECTION | COUNTY | TOTAL SHEETS | SHEET NO. |
|---|---|---|---|---|
| 846/357 | 2010-133-I | WILL | 54 | 29 |
| | | CONTRACT NO. 60F75 | | |
| | ILLINOIS FED. AID PROJECT | | | |