PLAN

	BY	DATE
SURVEYED		
PLOTTED		
DIST. CHECKED		
R/W CHECKED		
INT. NOTED		
STRUCTURE NOTATNS CHKD		

NOTE BOOK
NO. _____
CADD FILE NAME

PROFILE

	BY	DATE
SURVEYED		
PLOTTED		
DIST. CHECKED		
INT. NOTED		
STRUCTURE NOTATNS CHKD		

NOTE BOOK
NO. _____

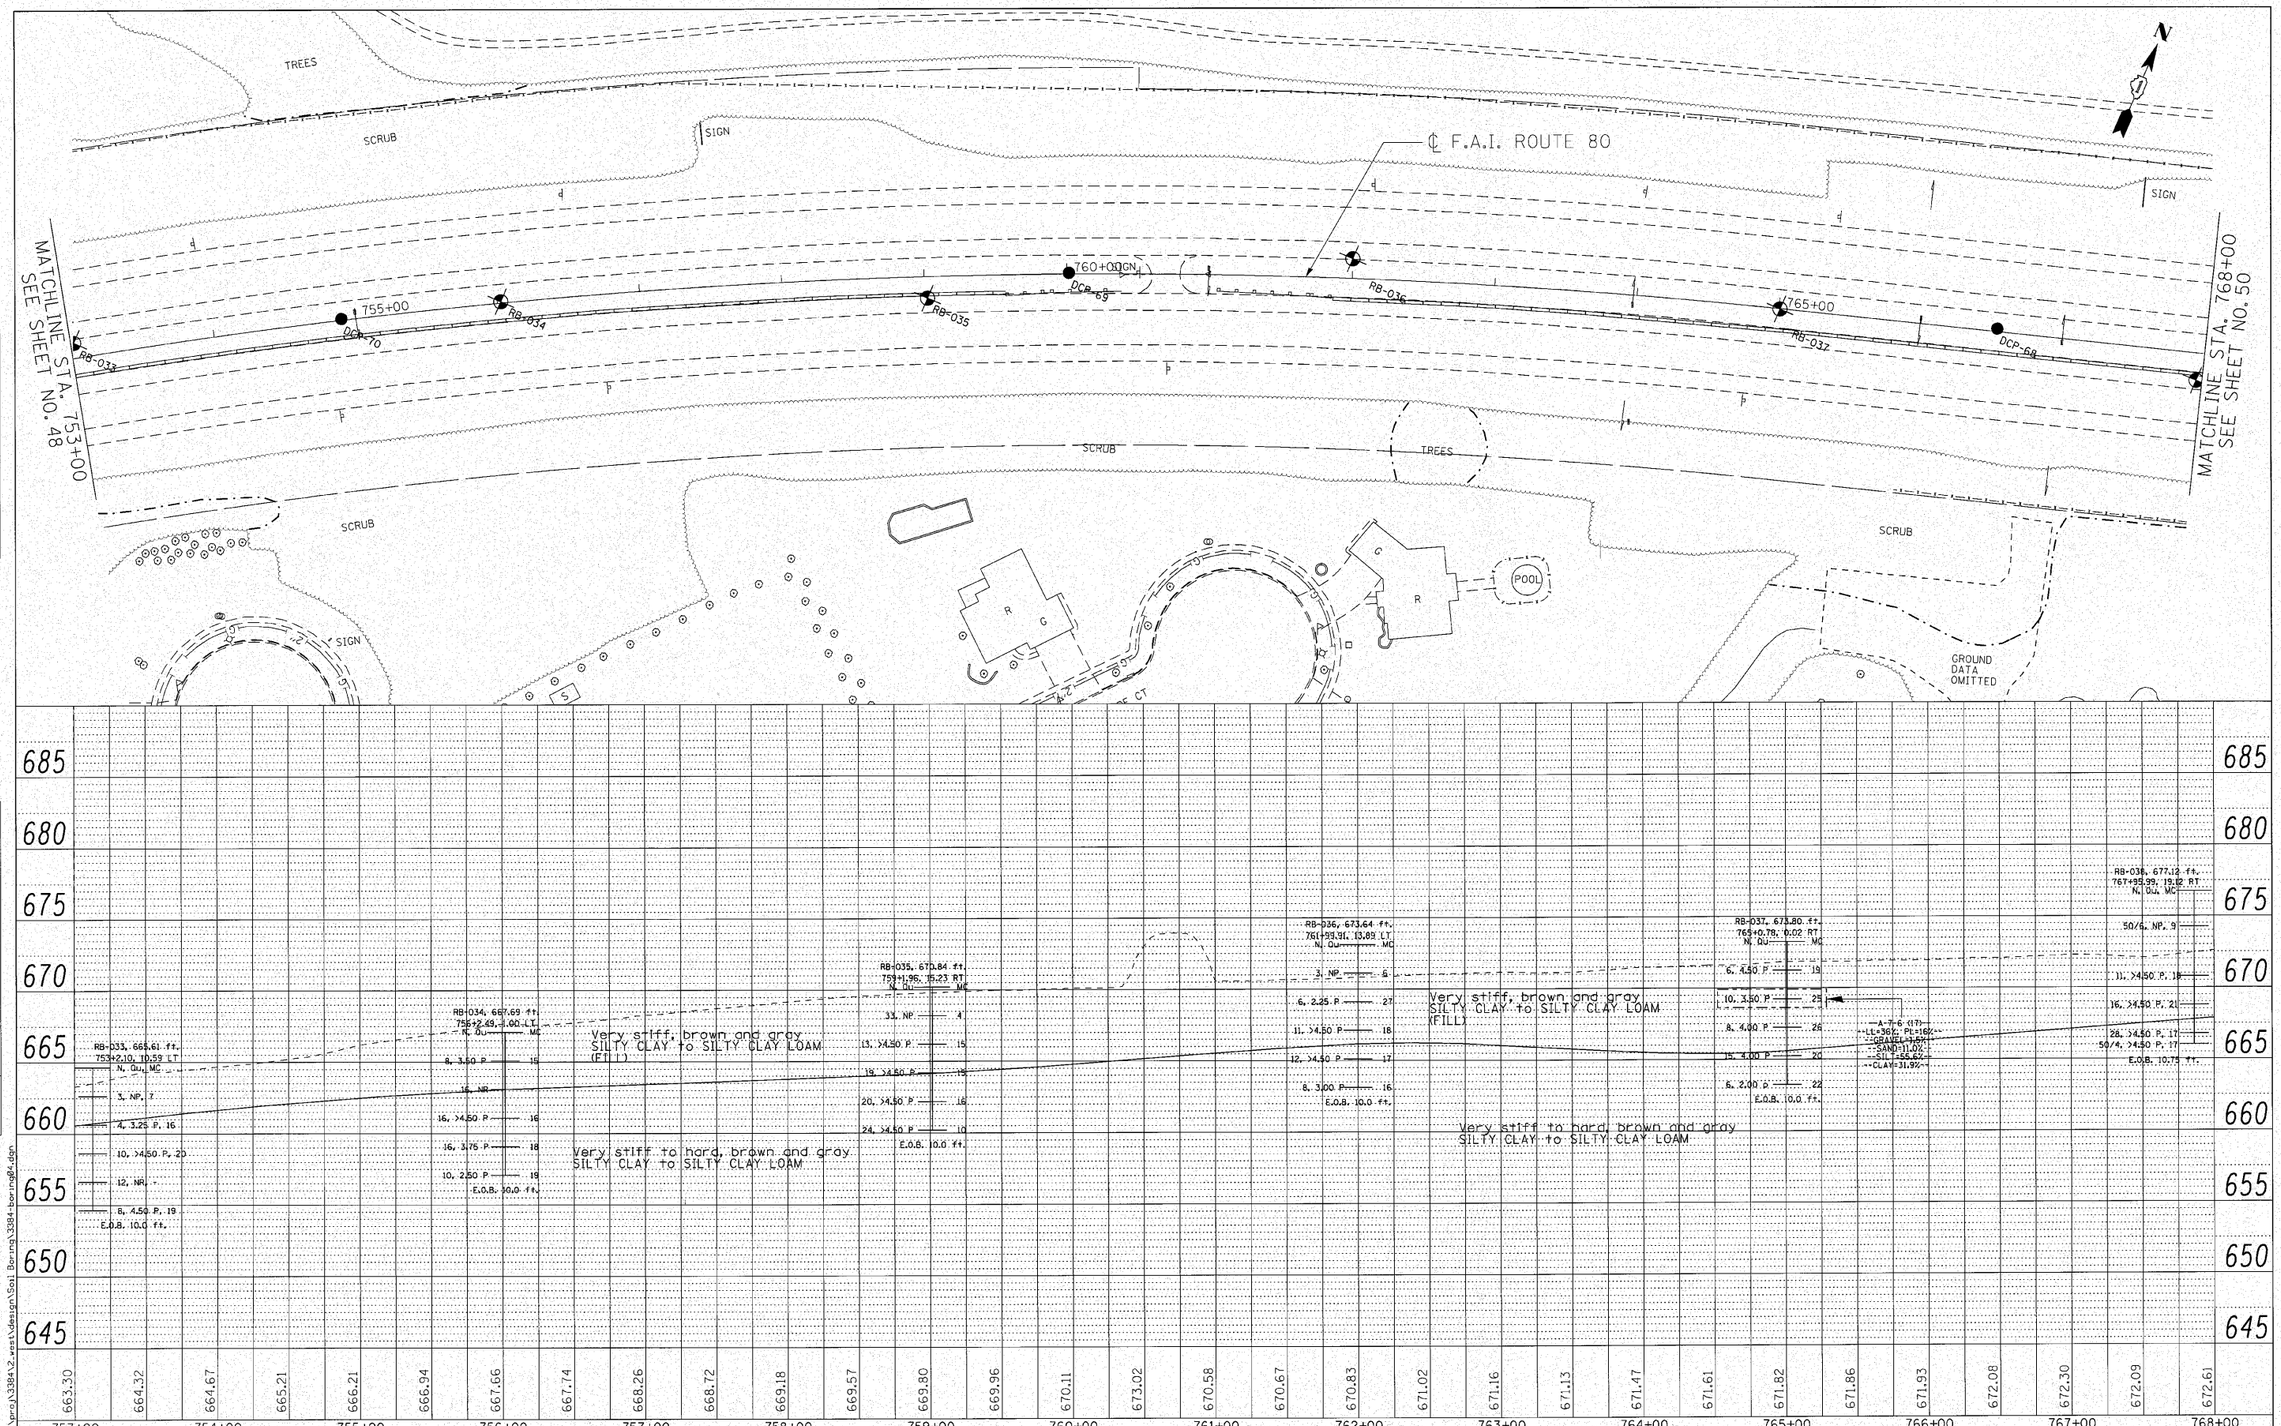

n:\proj\3384\2_west\design\Soil Boring\3384-boring@4.dgn

ENGINEERING CONSULTANT

Ciorba Group, Inc.
CONSULTING ENGINEERS
6507 North Cumberland Avenue, Suite 402
Chicago, Illinois 60656
Tel: 773.775.4008 Fax 773.775.4014
Email chicago@ciorba.com

USER NAME = ccornwell	DESIGNED - CRC	REVISED -	
	DRAWN - JMK	REVISED -	
PLOT SCALE = 50.0000 ' / IN.	CHECKED - MRJ	REVISED -	
PLOT DATE = 10/27/2010	DATE - 10/27/2010	REVISED -	

STATE OF ILLINOIS
DEPARTMENT OF TRANSPORTATION

F.A.I. 80 FROM US 30 TO US 45
SOIL BORING LOCATION PLANS AND SOIL PROFILES

SCALE: 1" = 50' | SHEET NO. OF SHEETS | STA. 753+00 TO STA. 768+00

F.A.I. RTE.	SECTION	COUNTY	TOTAL SHEETS	SHEET NO.
80	99-5-Y	WILL	276	49
		CONTRACT NO. 60147		
		ILLINOIS FED. AID PROJECT		