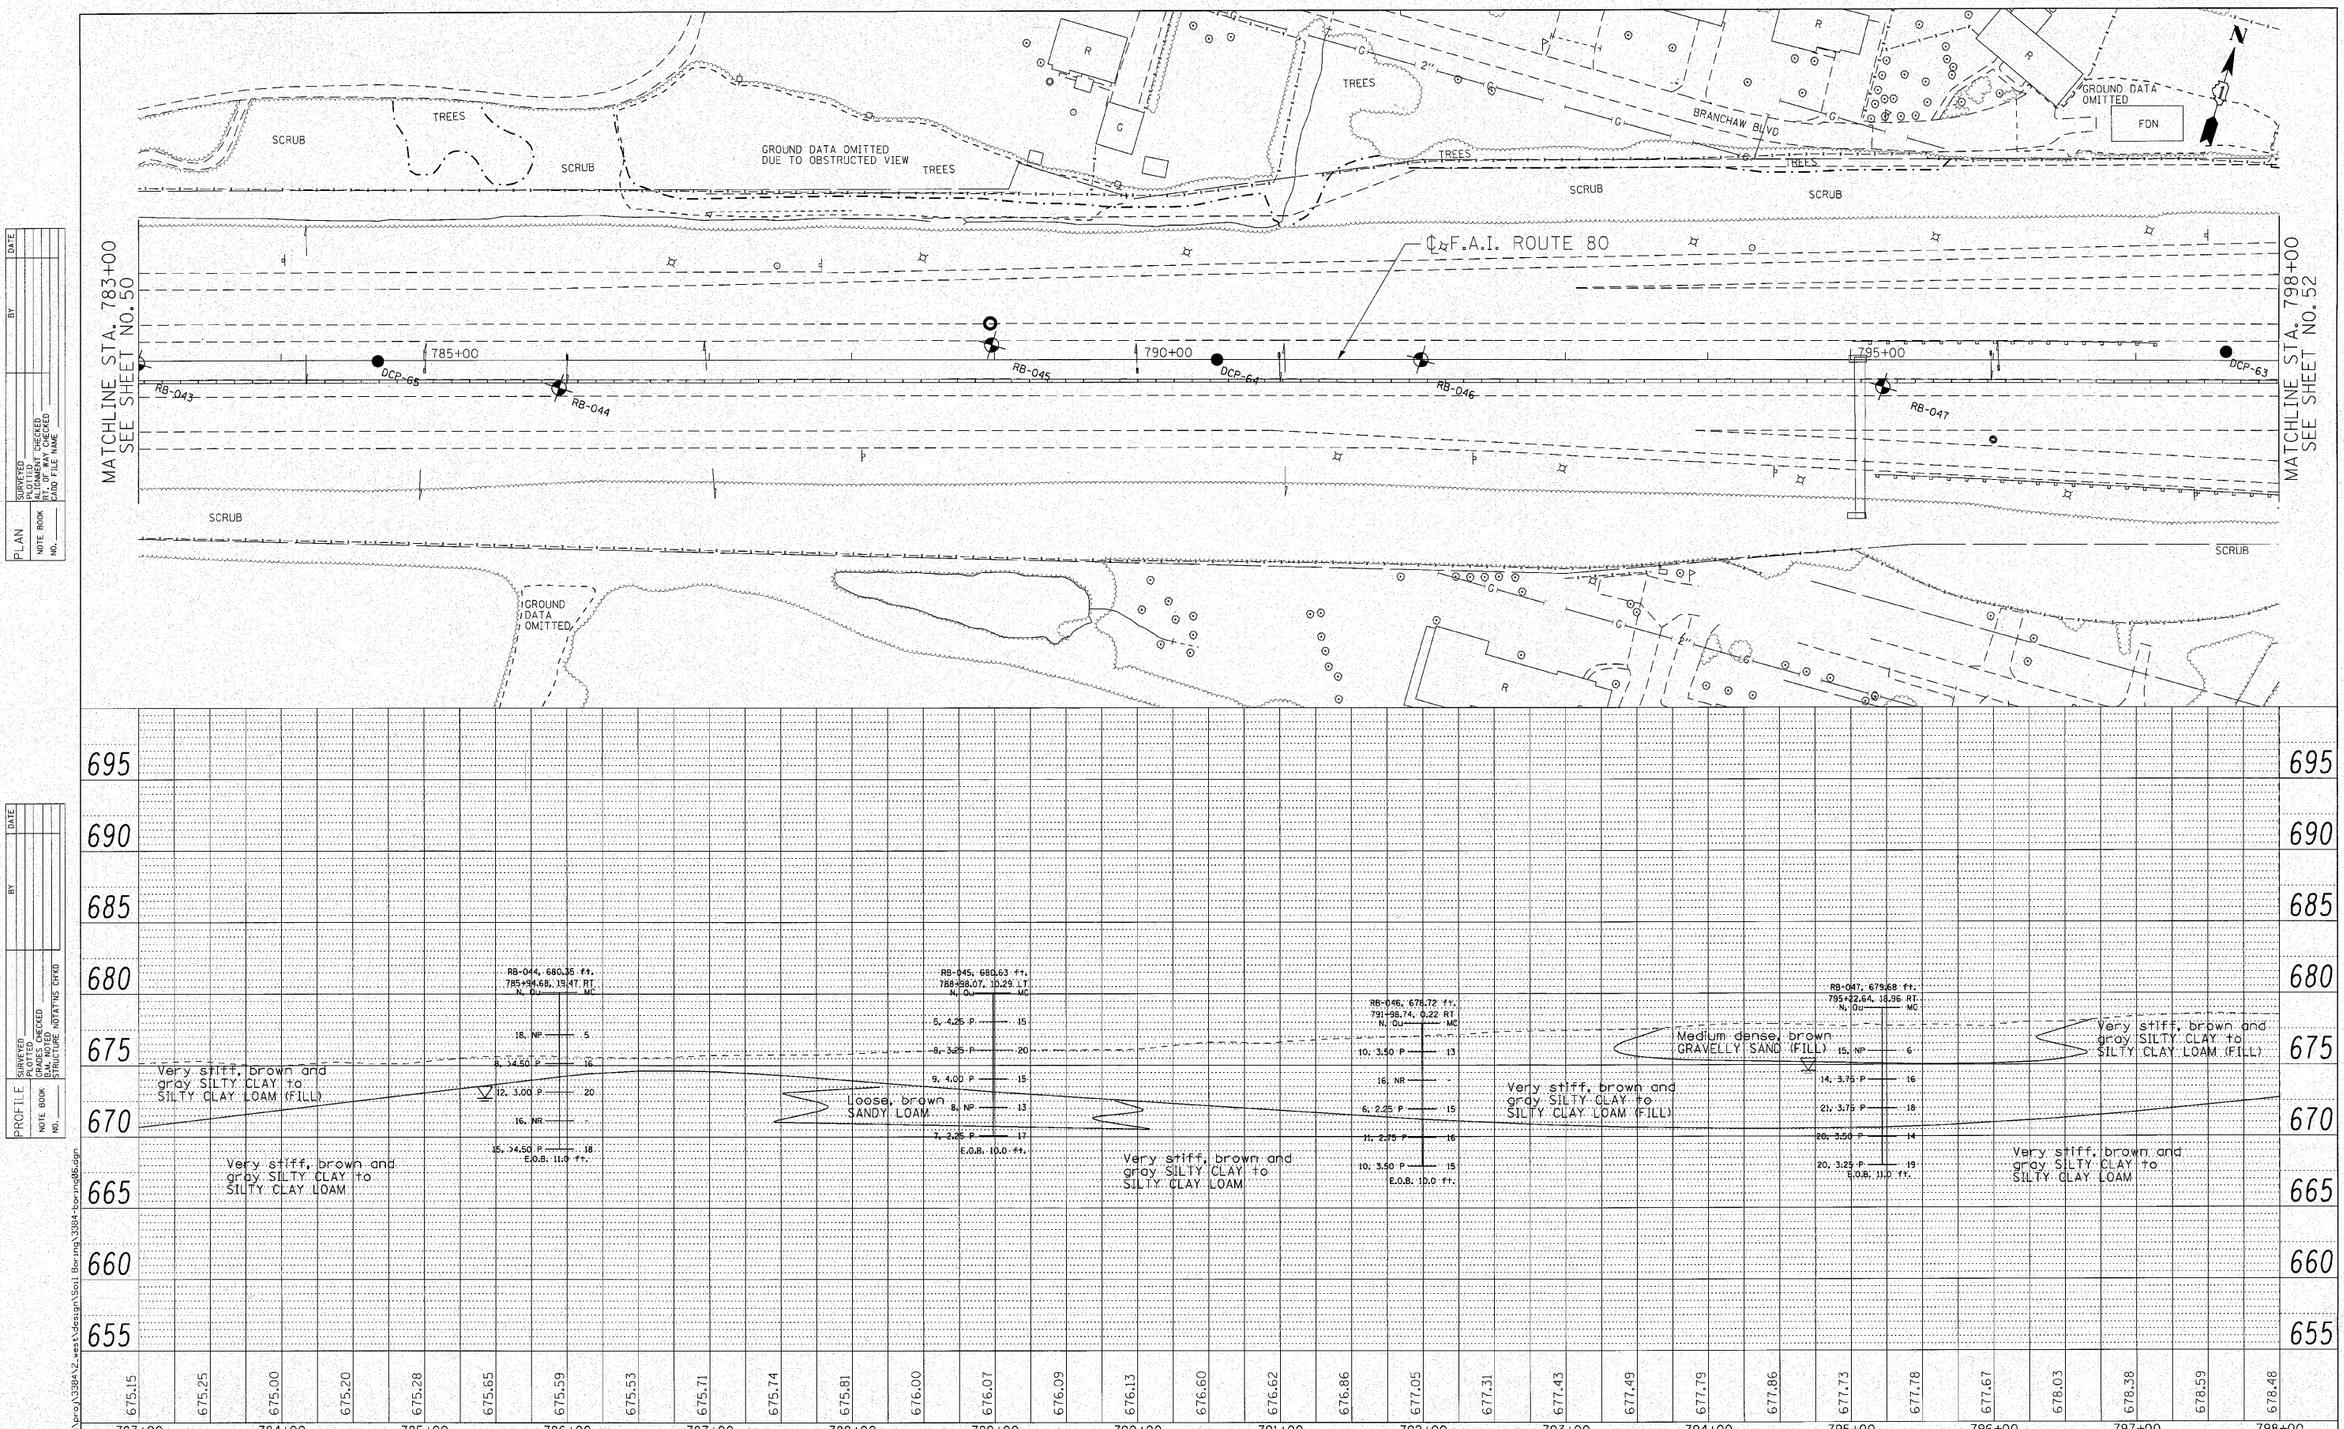

PLAN — SURVEYED; PLOTTED; DGN CHECKED; BK. NOTED; STRUCTURE NO. ____; NOTE BOOK; DATE; BY

PROFILE — SURVEYED; PLOTTED; DGN CHECKED; BK. NOTED; STRUCTURE BORING GRID; NOTE BOOK; NO. ____; DATE; BY

n:\proj\3384\2_west\design\Soil Boring\3384-boring06.dgn

ENGINEERING CONSULTANT

Ciorba Group, Inc.
CONSULTING ENGINEERS
5507 North Cumberland Avenue, Suite 402
Chicago, Illinois 60656
Tel: 773.775.4009 Fax 773.775.4014
Email chicago@ciorba.com

USER NAME = ccornwell	DESIGNED - CRC	REVISED -
	DRAWN - JMK	REVISED -
PLOT SCALE = 50.0000 ' / IN.	CHECKED - MRJ	REVISED -
PLOT DATE = 10/27/2010	DATE - 10/27/2010	REVISED -

STATE OF ILLINOIS
DEPARTMENT OF TRANSPORTATION

F.A.I. 80 FROM US 30 TO US 45
SOIL BORING LOCATION PLANS AND SOIL PROFILES

SCALE: 1" = 50' | SHEET NO. OF SHEETS | STA. 783+00 TO STA. 798+00

F.A.I. RTE.	SECTION	COUNTY	TOTAL SHEETS	SHEET NO.
80	99-5-Y	WILL	276	51

CONTRACT NO. 60147

ILLINOIS | FED. AID PROJECT