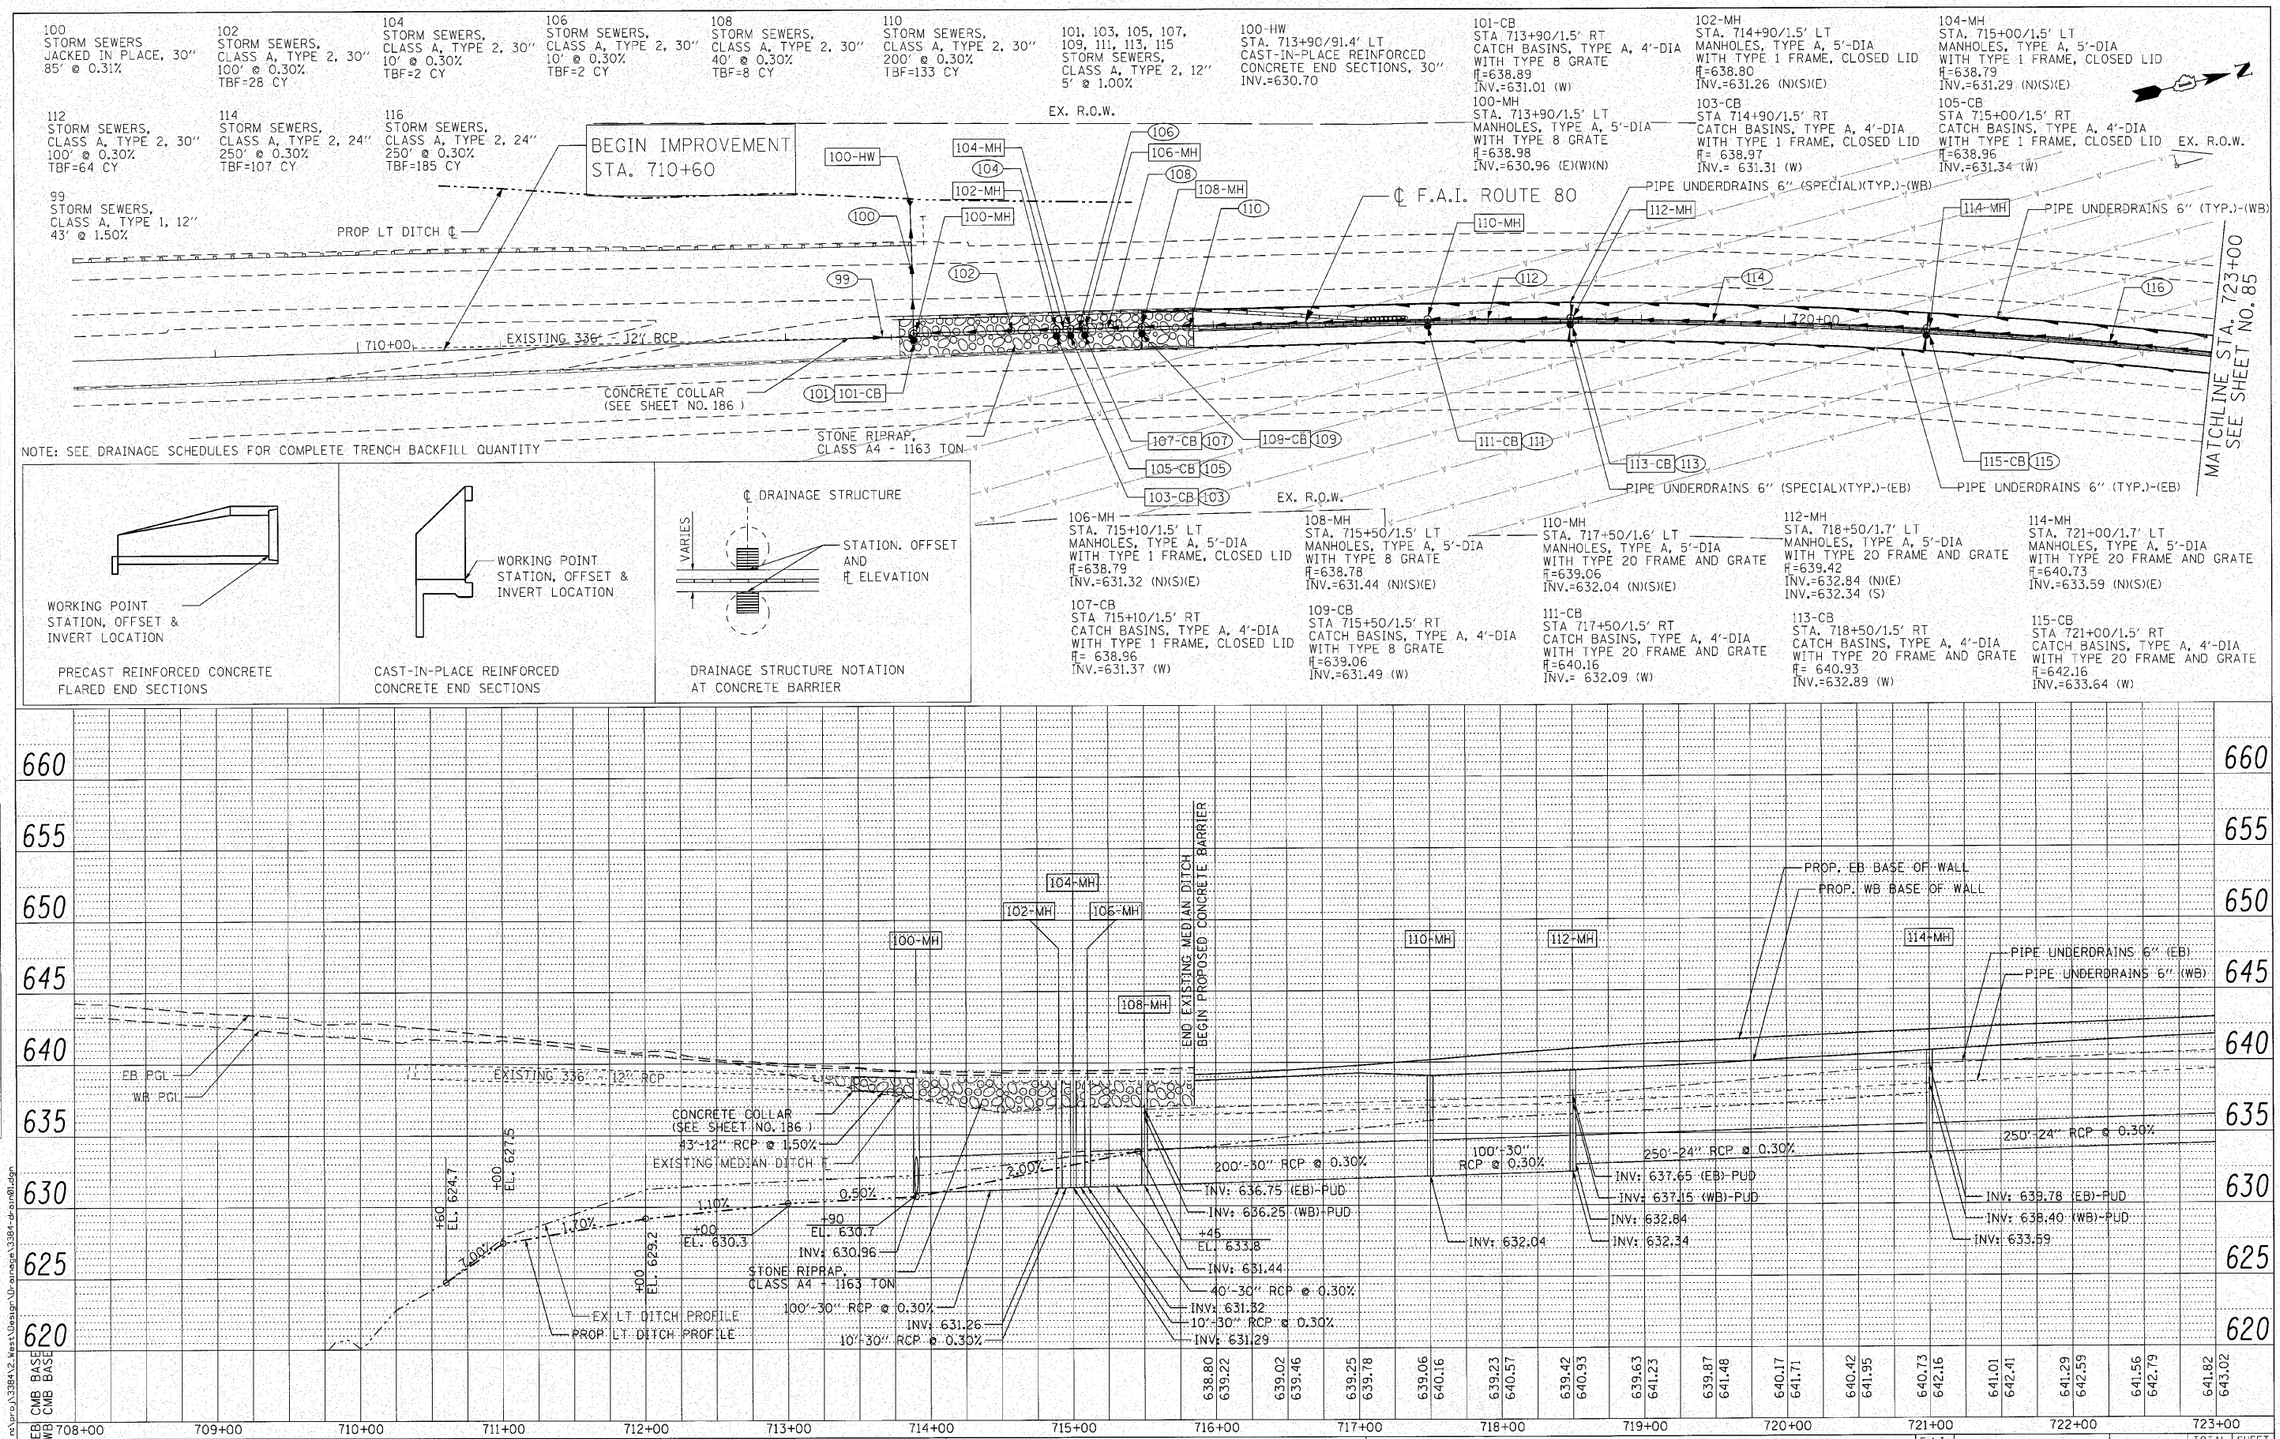

ENGINEERING CONSULTANT

Ciorba Group, Inc.
CONSULTING ENGINEERS
5507 North Cumberland Avenue, Suite 402
Chicago, Illinois 60656
Tel. 773.775.4800 Fax 773.775.4014
Email chicago@ciorba.com

USER NAME = ccornwell	DESIGNED - CRC	REVISED -	
	DRAWN - JMK	REVISED -	
PLOT SCALE = 50.0000 ' / IN.	CHECKED - MRJ	REVISED -	
PLOT DATE = 10/27/2010	DATE - 10/27/2010	REVISED -	

STATE OF ILLINOIS
DEPARTMENT OF TRANSPORTATION

F.A.I. 80 FROM US 30 TO NS RAILROAD
PROPOSED DRAINAGE PLAN AND PROFILE

SCALE: 1" = 50' | SHEET NO. OF SHEETS | STA. 710+60 TO STA. 723+00

F.A.I. RTE.	SECTION	COUNTY	TOTAL SHEETS	SHEET NO.
80	99-5-Y	WILL	276	84

CONTRACT NO. 60147

ILLINOIS FED. AID PROJECT