SIGN DETAIL
1:75

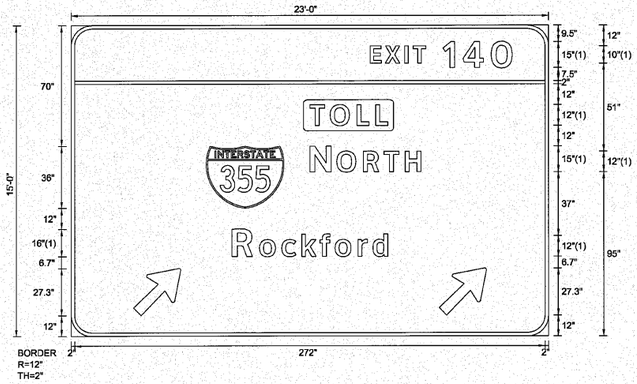

FONT:
(1) ClearviewHwy-5-W

Panel Style: Guide Sign.ssi
M.U.T.C.D.: 2009 Edition

SIGN NUMBER	WB-OHT-60; STA. 839+88	
WIDTH x HGHT.	23'-0" x 15'-0"	
BORDER WIDTH	2"	
CORNER RADIUS	12"	
MOUNTING	Overhead	
BACKGROUND	TYPE:	Reflective
	COLOR:	Green / Yellow
LEGEND/BORDER	TYPE:	Reflective
	COLOR:	White,Black /White

SYMBOL	ROT	X	Y	WID	HT
M1_1	0	78	74	45	36
ARMED	45	36	12	22.3	35.1
ARMED	45	212.8	12	22.3	35.1

Panel Style: Guide Sign.ssi
Dimensions are in inches.tenths

Letter locations are panel edge to lower left corner

LETTER POSITIONS (X)

								LENGTH	SERIES/SIZE
E	X	I	T	1	4	0			ClearviewHwy-5-W
173	181.5	192.9	197.9	215.1	226.6	242.8		82	10,15
T	O	L	L						ClearviewHwy-5-W
138	149.8	165.2	176					45	12
N	O	R	T	H					ClearviewHwy-5-W
138	153.5	169	180.9	193.1				64.2	15,12
R	o	c	k	f	o	r	d		ClearviewHwy-5-W
93	108.9	121.7	133.3	143.9	152.6	165.9	174.4	90.1	16,12/9.8

FILE NAME =	DESIGNED - ST	REVISED -
N:\PROJ\3384\2_West\Design\Striping_Signing\DRAWN\Signing-details\sheets.dgn	DRAWN - ST	REVISED -
USER NAME = jkjellman	CHECKED - FML	REVISED -
PLOT DATE = 12/6/2010	DATE - 10/2010	REVISED -

LIN ENGINEERING,LTD.
Consulting Engineers
Chatham, Illinois Westmont, Illinois

STATE OF ILLINOIS
DEPARTMENT OF TRANSPORTATION

SIGNING DETAILS

SCALE: N.T.S. | SHEET NO. __ OF __ SHEETS | STA. _____ TO STA. _____

F.A.-RTE.	SECTION	COUNTY	TOTAL SHEETS	SHEET NO.
80	99-5-Y	WILL	276	113
		CONTRACT NO. 60147		

FED. ROAD DIST. NO. _ | ILLINOIS | FED. AID PROJECT