SIGN DETAIL

1:75

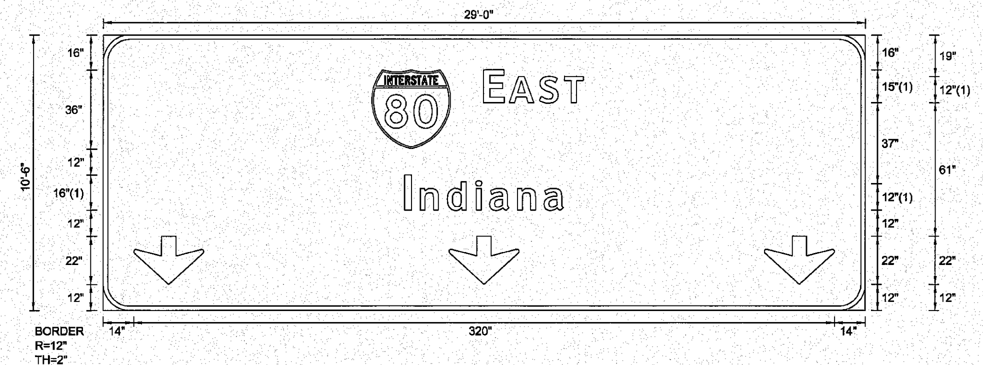

FONT:
(1) ClearviewHwy-5-W

Panel Style: Guide Sign.ssi
M.U.T.C.D.: 2009 Edition

Panel Style: Guide Sign.ssi
Dimensions are in inches.tenths

Letter locations are panel edge to lower left corner

SIGN NUMBER	EB-0HT-20; STA. 795+35
WIDTH x HGHT.	29'-0" x 10'-6"
BORDER WIDTH	2"
CORNER RADIUS	12"
MOUNTING	Overhead
BACKGROUND	TYPE: Reflective
	COLOR: Green
LEGEND/BORDER	TYPE: Reflective
	COLOR: White / White

SYMBOL	ROT	X	Y	WID	HT
M1_1	0	122.7	73.9	36	36
ARDOWN	0	14	12	32	22
ARDOWN	0	158	12	32	22
ARDOWN	0	302	12	32	22

LETTER POSITIONS (X)

							LENGTH	SERIES/SIZE
E	A	S	T					ClearviewHwy-5-W
173.7	185.4	199.2	210.6				45.5	15,12
I	n	d	i	a	n	a		ClearviewHwy-5-W
137.8	144.9	157.2	170.2	176.6	189.3	201.4	72.5	16,12/9.8

FILE NAME = N:\PROJ\3384\2_West\Design\Striping_Signing\3384-signing-detailsheets.dgn	DESIGNED - ST	REVISED -	LIN ENGINEERING,LTD. Consulting Engineers Chatham, Illinois Westmont, Illinois
USER NAME = jkjellman	DRAWN - ST	REVISED -	
PLOT DATE = 12/6/2010	CHECKED - FML	REVISED -	
	DATE - 10/2010	REVISED -	

STATE OF ILLINOIS
DEPARTMENT OF TRANSPORTATION

SIGNING DETAILS

SCALE: N.T.S. | SHEET NO. __ OF __ SHEETS | STA. __________ TO STA. __________

F.A.-. RTE.	SECTION	COUNTY	TOTAL SHEETS	SHEET NO.
80	99-5-Y	WILL	276	122
		CONTRACT NO. 60147		

FED. ROAD DIST. NO. _ | ILLINOIS | FED. AID PROJECT