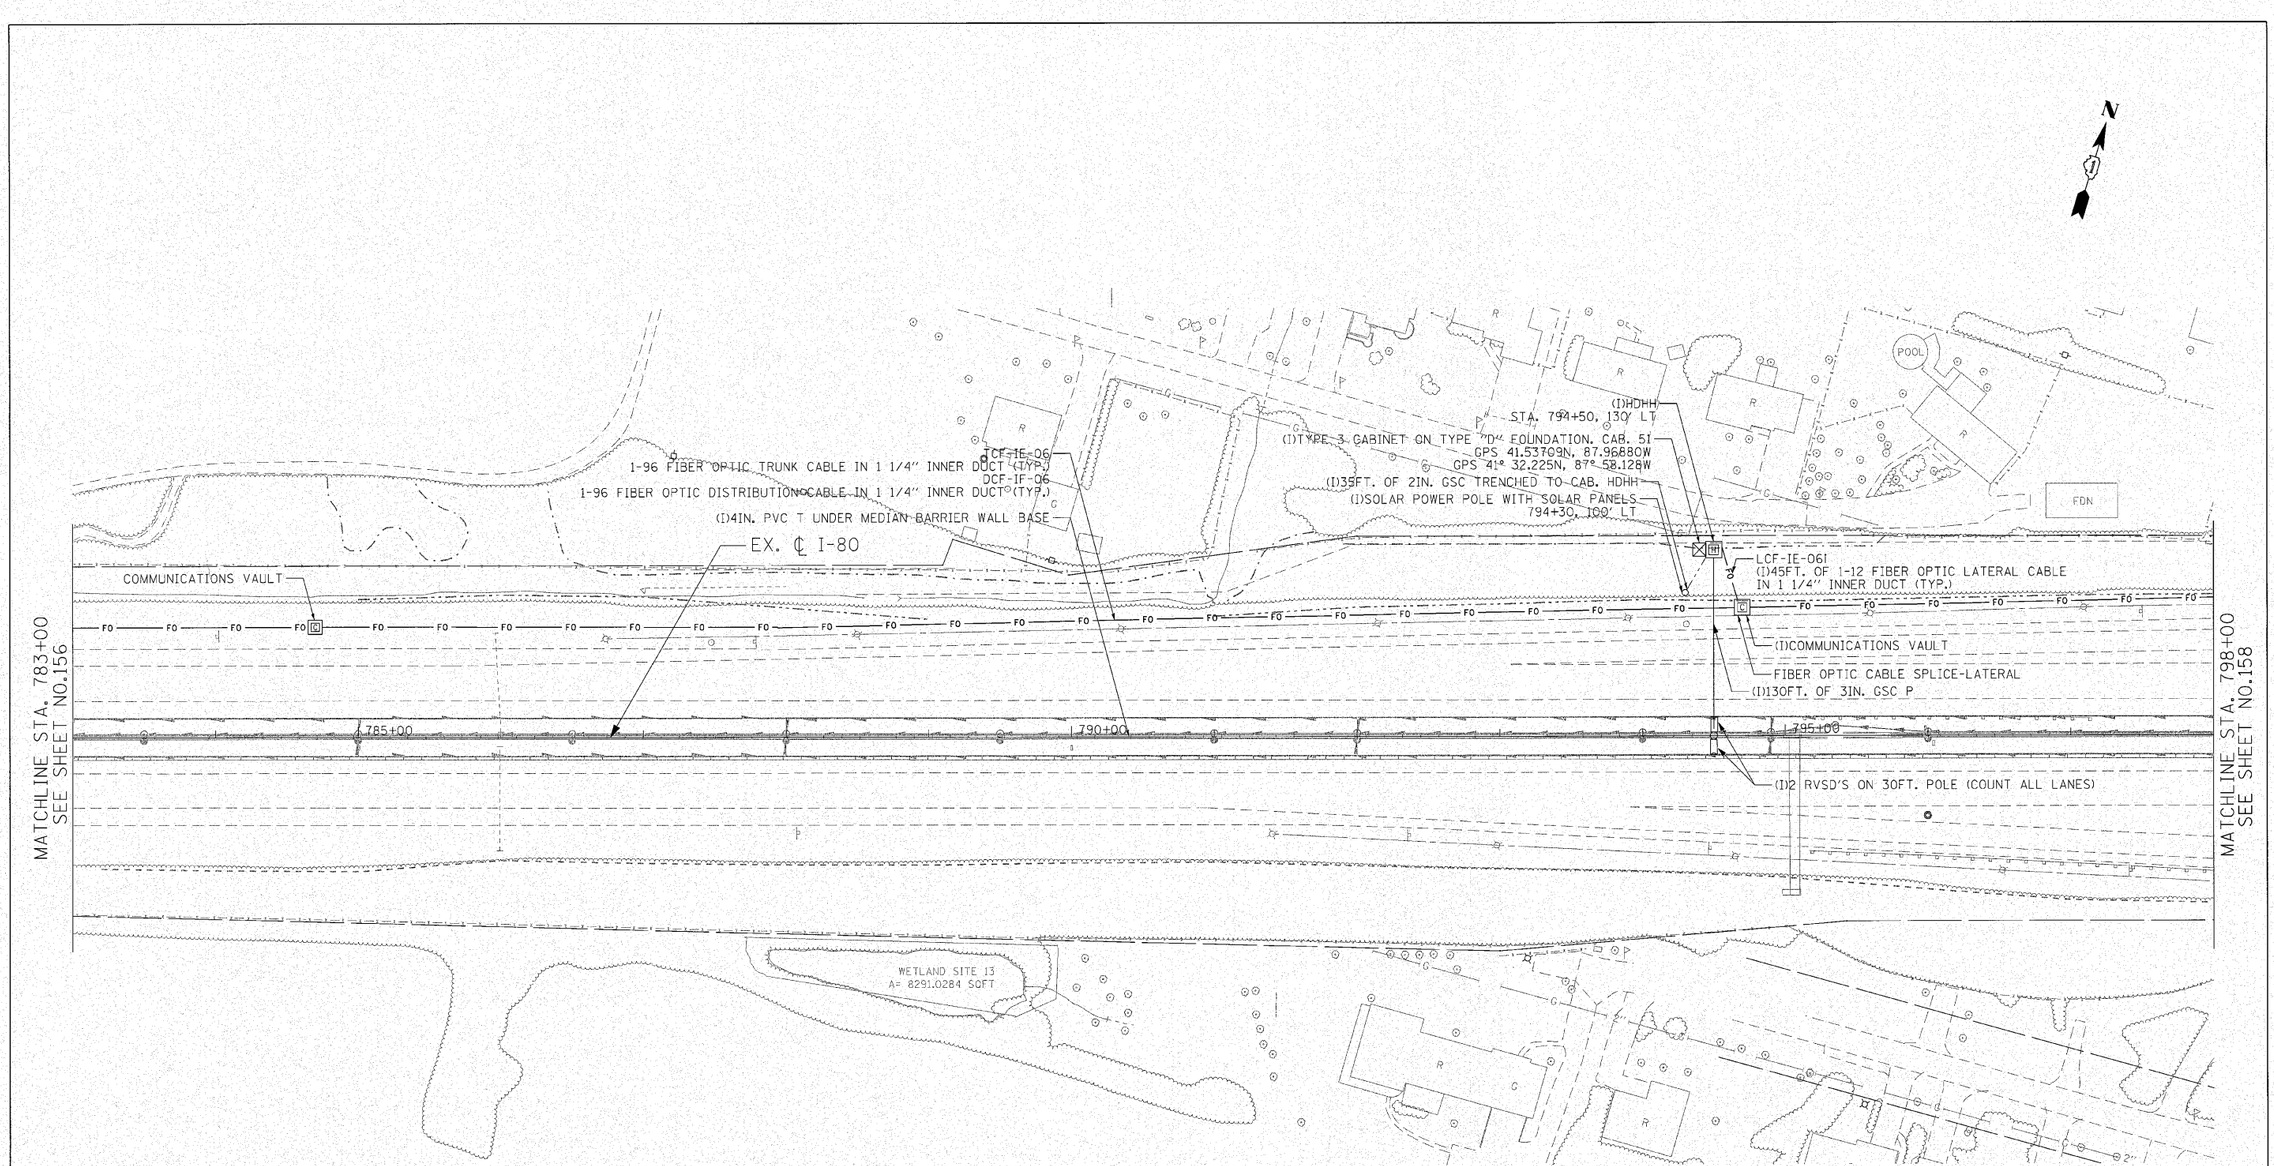

n:\proj\3384\2_west\design\ITS\3384-sum-06.dgn

ENGINEERING CONSULTANT	USER NAME = ccornwell	DESIGNED - JG & RT	REVISED -
Ciorba Group, Inc. CONSULTING ENGINEERS 5507 North Cumberland Avenue, Suite 402 Chicago, Illinois 60656 Phone 773.775.4000 Fax 773.775.4014 Email chicago@ciorba.com		DRAWN - RJR	REVISED -
	PLOT SCALE = 50.0000 ' / IN.	CHECKED - JMV	REVISED -
	PLOT DATE = 10/27/2010	DATE - 10/27/2010	REVISED -

STATE OF ILLINOIS
DEPARTMENT OF TRANSPORTATION

F.A.I. 80 FROM US 30 TO NS RAILROAD
I.T.S. PLANS
1/2 MILE WEST OF I-355

SCALE: 1" = 50' | SHEET NO.157 OF 277 SHEETS | STA. 783+00 TO STA. 798+00

F.A.I. RTE.	SECTION	COUNTY	TOTAL SHEETS	SHEET NO.
80	99-5-Y	WILL	277	157
		CONTRACT NO. 60147		
	ILLINOIS FED. AID PROJECT			