ROUTE	SECTION	COUNTY	TOTAL SHEETS	SHEET NUMBER
VARIOUS	2010-130-I	COOK	40	8

CONTRACT NO. 60N04

TRAFFIC DATA

CANFIELD AVENUE
2006 ADT = 13700
POSTED SPEED LIMIT = 30 MPH
I-90 (KENNEDY)
2008 ADT = 308400
POSTED SPEED LIMIT = 55 MPH

HARLEM AVENUE
2009 ADT = 32100
POSTED SPEED LIMIT = 30 MPH
I-90 (KENNEDY)
2008 ADT = 292800
POSTED SPEED LIMIT = 55 MPH

NATOMA AVENUE
1997 ADT = 5009
POSTED SPEED LIMIT = 30 MPH
I-90 (KENNEDY)
2008 ADT = 298700
POSTED SPEED LIMIT = 55 MPH

NAGLE AVENUE
2006 ADT = 22300
POSTED SPEED LIMIT = 30 MPH
I-90 (KENNEDY)
2008 ADT = 252000
POSTED SPEED LIMIT = 55 MPH

LOCATION 3: SN 016-0707
CANFIELD AVE over I-90

LOCATION 4: SN 016-0309
HARLEM AVE over I-90

LOCATION 5: SN 016-1106
NATOMA AVE over I-90

LOCATION 6: SN 016-0708
NAGLE AVENUE over I-90

R 12E | R 13E

T 40 N

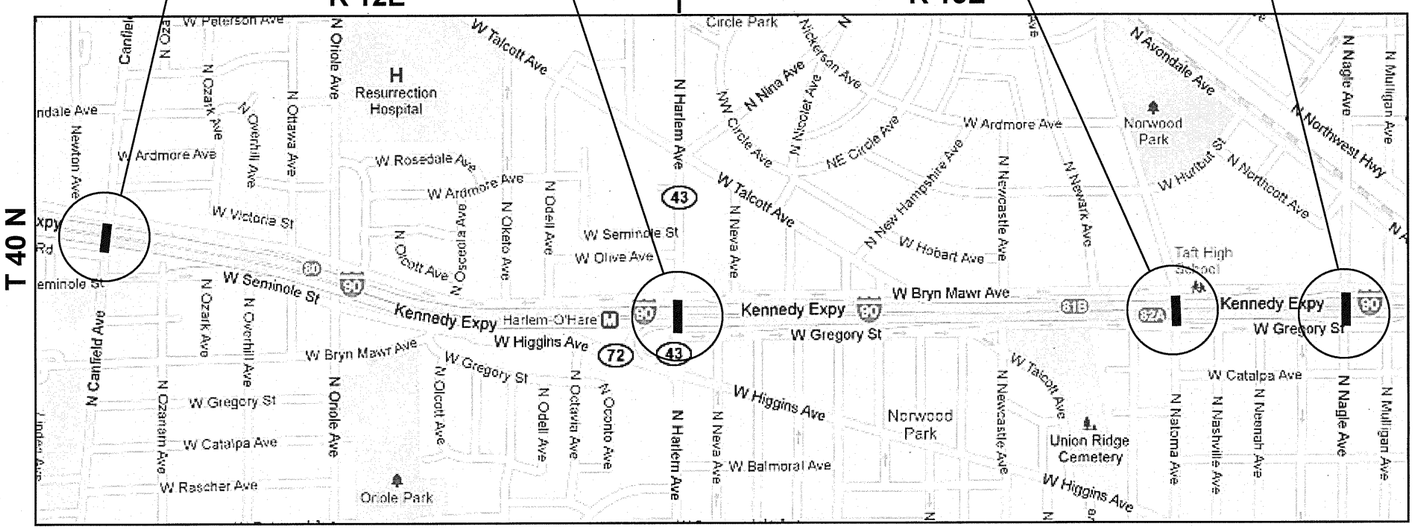

NORWOOD PARK TOWNSHIP

N

ILLINOIS DEPARTMENT OF TRANSPORTATION

LOCATION MAP 2
LOCATIONS 3 - 6