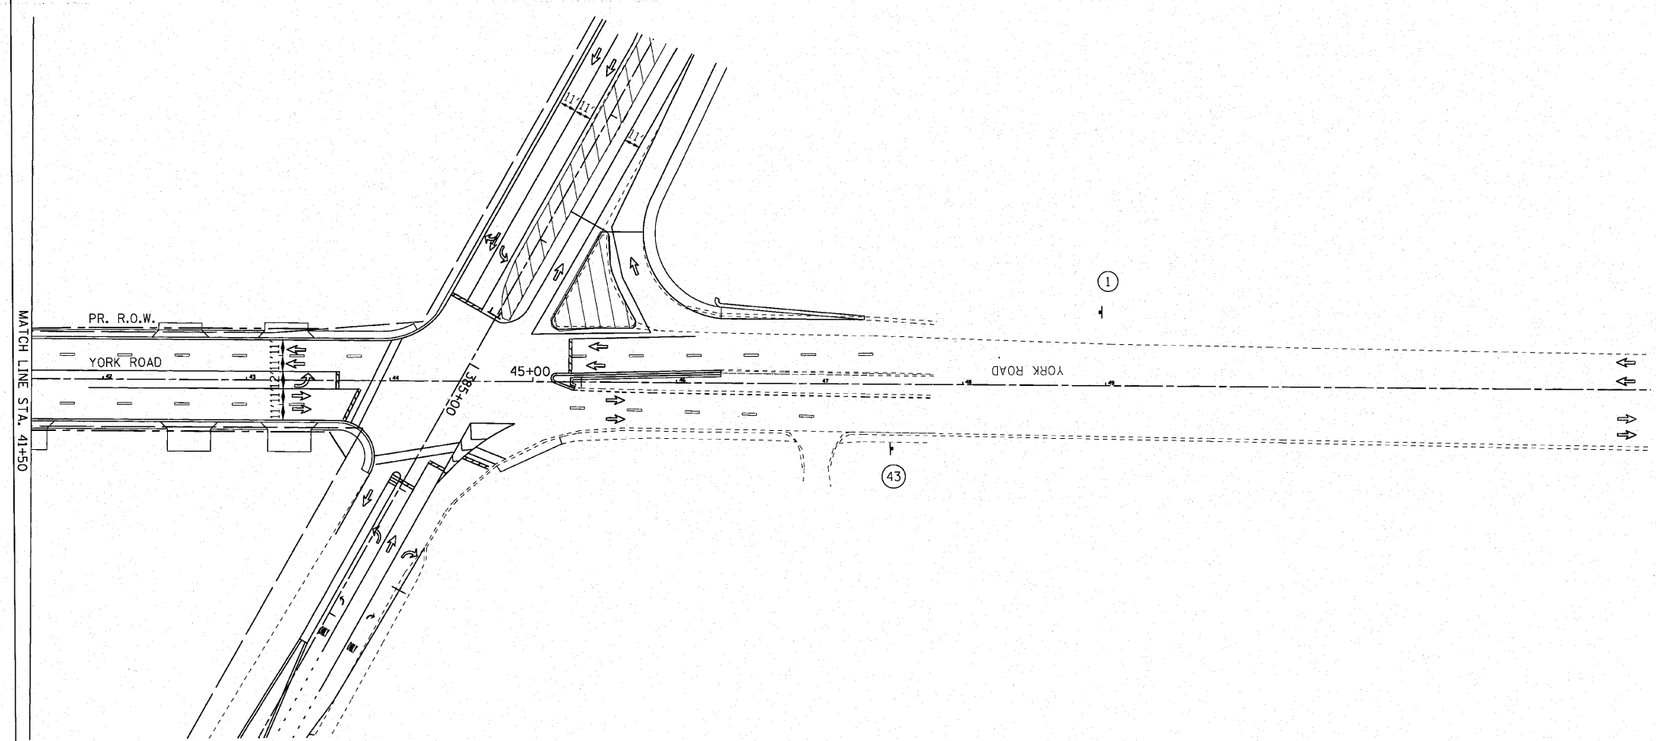

LEGEND

- TEMPORARY PAVEMENT 10" (SEE SPECIAL PROVISION)
- WORK AREA
- CONSTRUCTION SIGN
- TYPE II BARRICADE/ REFLECTORIZED DRUM
- TYPE III BARRICADE W/2 FLASHING BEACONS (NO. OF BARRICADES AS DIRECTED BY THE ENGINEER
- DIRECTION OF TRAFFIC
- TEMPORARY PAVEMENT MARKING
- FLASHING ARROW BOARD
- (1) CONSTRUCTION SIGN LABEL. REFER TO GENERAL NOTES FOR MAINTENANCE OF TRAFFIC

PROPOSED YORK ROAD

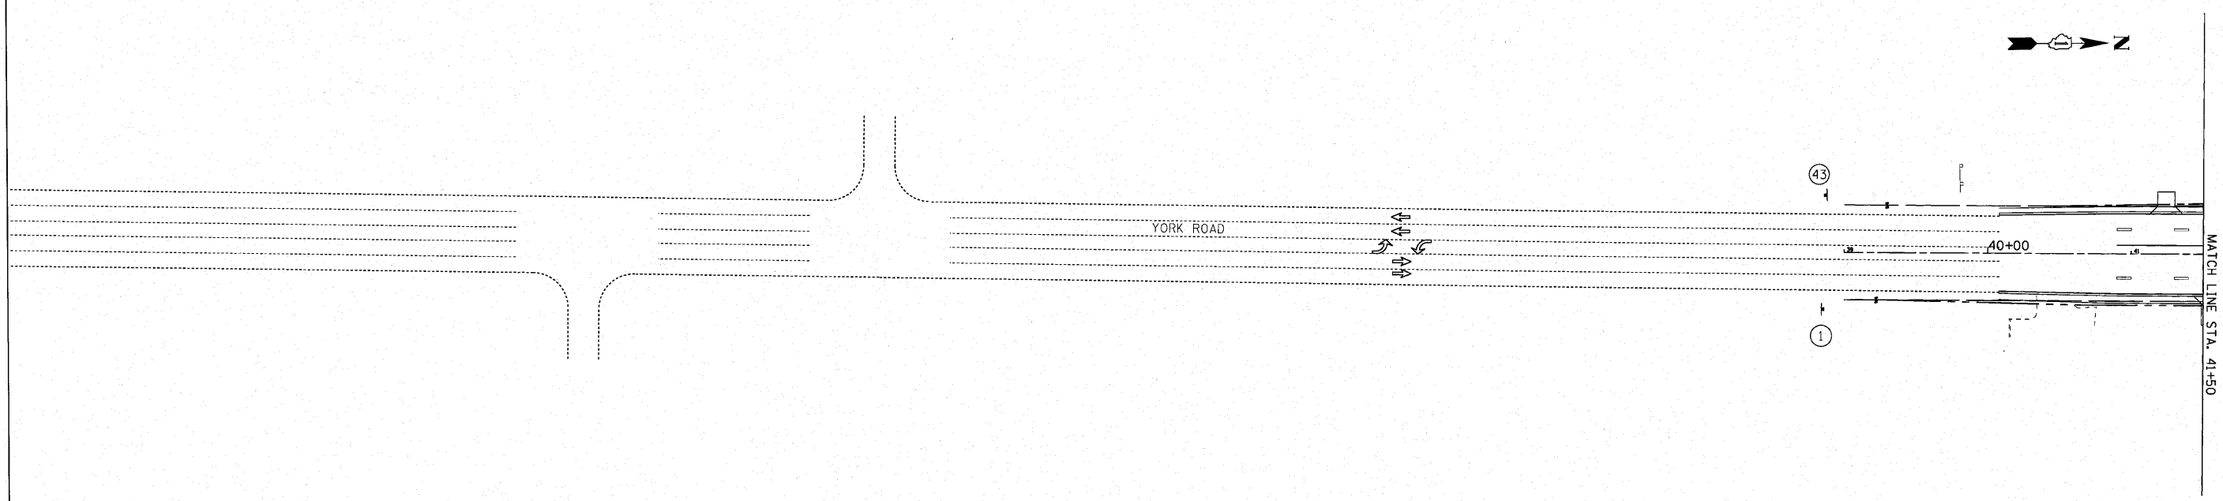

50 0 50 100 150 200 250

SCALE IN FEET

PROPOSED YORK ROAD

FILE NAME = 003_MOT.dgn	USER NAME = IDOT(eng)	DESIGNED -	REVISED -	STATE OF ILLINOIS DEPARTMENT OF TRANSPORTATION	YORK ROAD MAINTENANCE OF TRAFFIC STAGE III	F.A.U. RTE.	SECTION	COUNTY	TOTAL SHEETS	SHEET NO.
		DRAWN - BLV	REVISED -			3537	(4Y&22-3)R-2	DUPAGE	284	87
	PLOT SCALE = 50.0000 ' / in.	CHECKED - SRG	REVISED -					CONTRACT NO. 62093		
	PLOT DATE = 1/13/2010	DATE - 4/24/2003	REVISED -		SCALE: 1"=50' SHEET NO. 87 OF SHEETS STA. TO STA.	FED. ROAD DIST. NO.	ILLINOIS	FED. AID PROJECT		