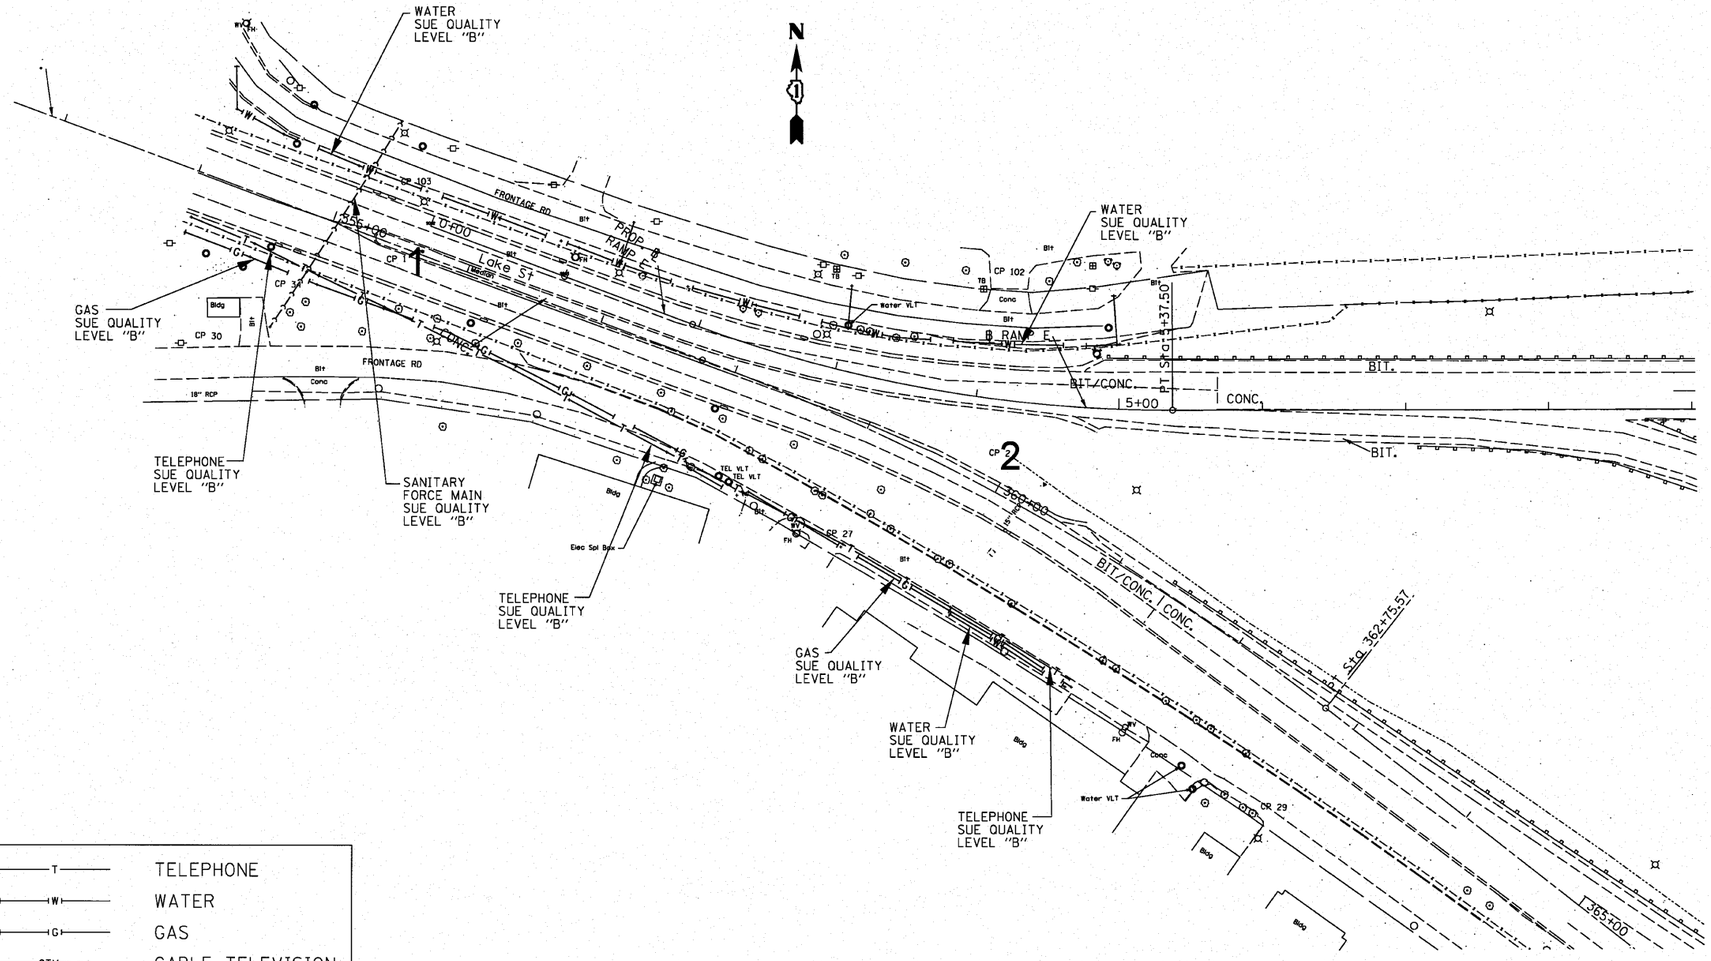

T	TELEPHONE
W	WATER
G	GAS
CTV	CABLE TELEVISION
FO	FIBER OPTIC
E	ELECTRIC
	TEST HOLE

Signature _____

SUE Quality Level "A" : Test Holes
SUE Quality Level "B" : Designating

Utility shown on these plans as depicted in the legend have been investigated by TBE Group, Inc in accordance with SUE Industry Standards as of 1/22/03.
All other information shown has been provided to TBE Group, Inc by others.

FILE NAME = $FILEL$	USER NAME = $USER$	DESIGNED - ___	REVISED - ___
		DRAWN - BLV	REVISED - ___
	PLOT SCALE = $SCALE$	CHECKED - SRG	REVISED - ___
	PLOT DATE = $DATE$	DATE - 1/18/10	REVISED - ___

STATE OF ILLINOIS
DEPARTMENT OF TRANSPORTATION

US 20 AT YORK ROAD/I-290
AND WALNUT STREET TO YORK ROAD
SUBSURFACE UTILITY ENGINEERING

SCALE: 1"=50' | SHEET NO. 188 OF SHEETS | STA. N/A | TO STA. N/A

F.A.U. RTE.	SECTION	COUNTY	TOTAL SHEETS	SHEET NO.
3537	(4Y & 22-3)R-2	DUPAGE	284	188
		CONTRACT NO. 62093		

FED. ROAD DIST. NO. | ILLINOIS | FED. AID PROJECT