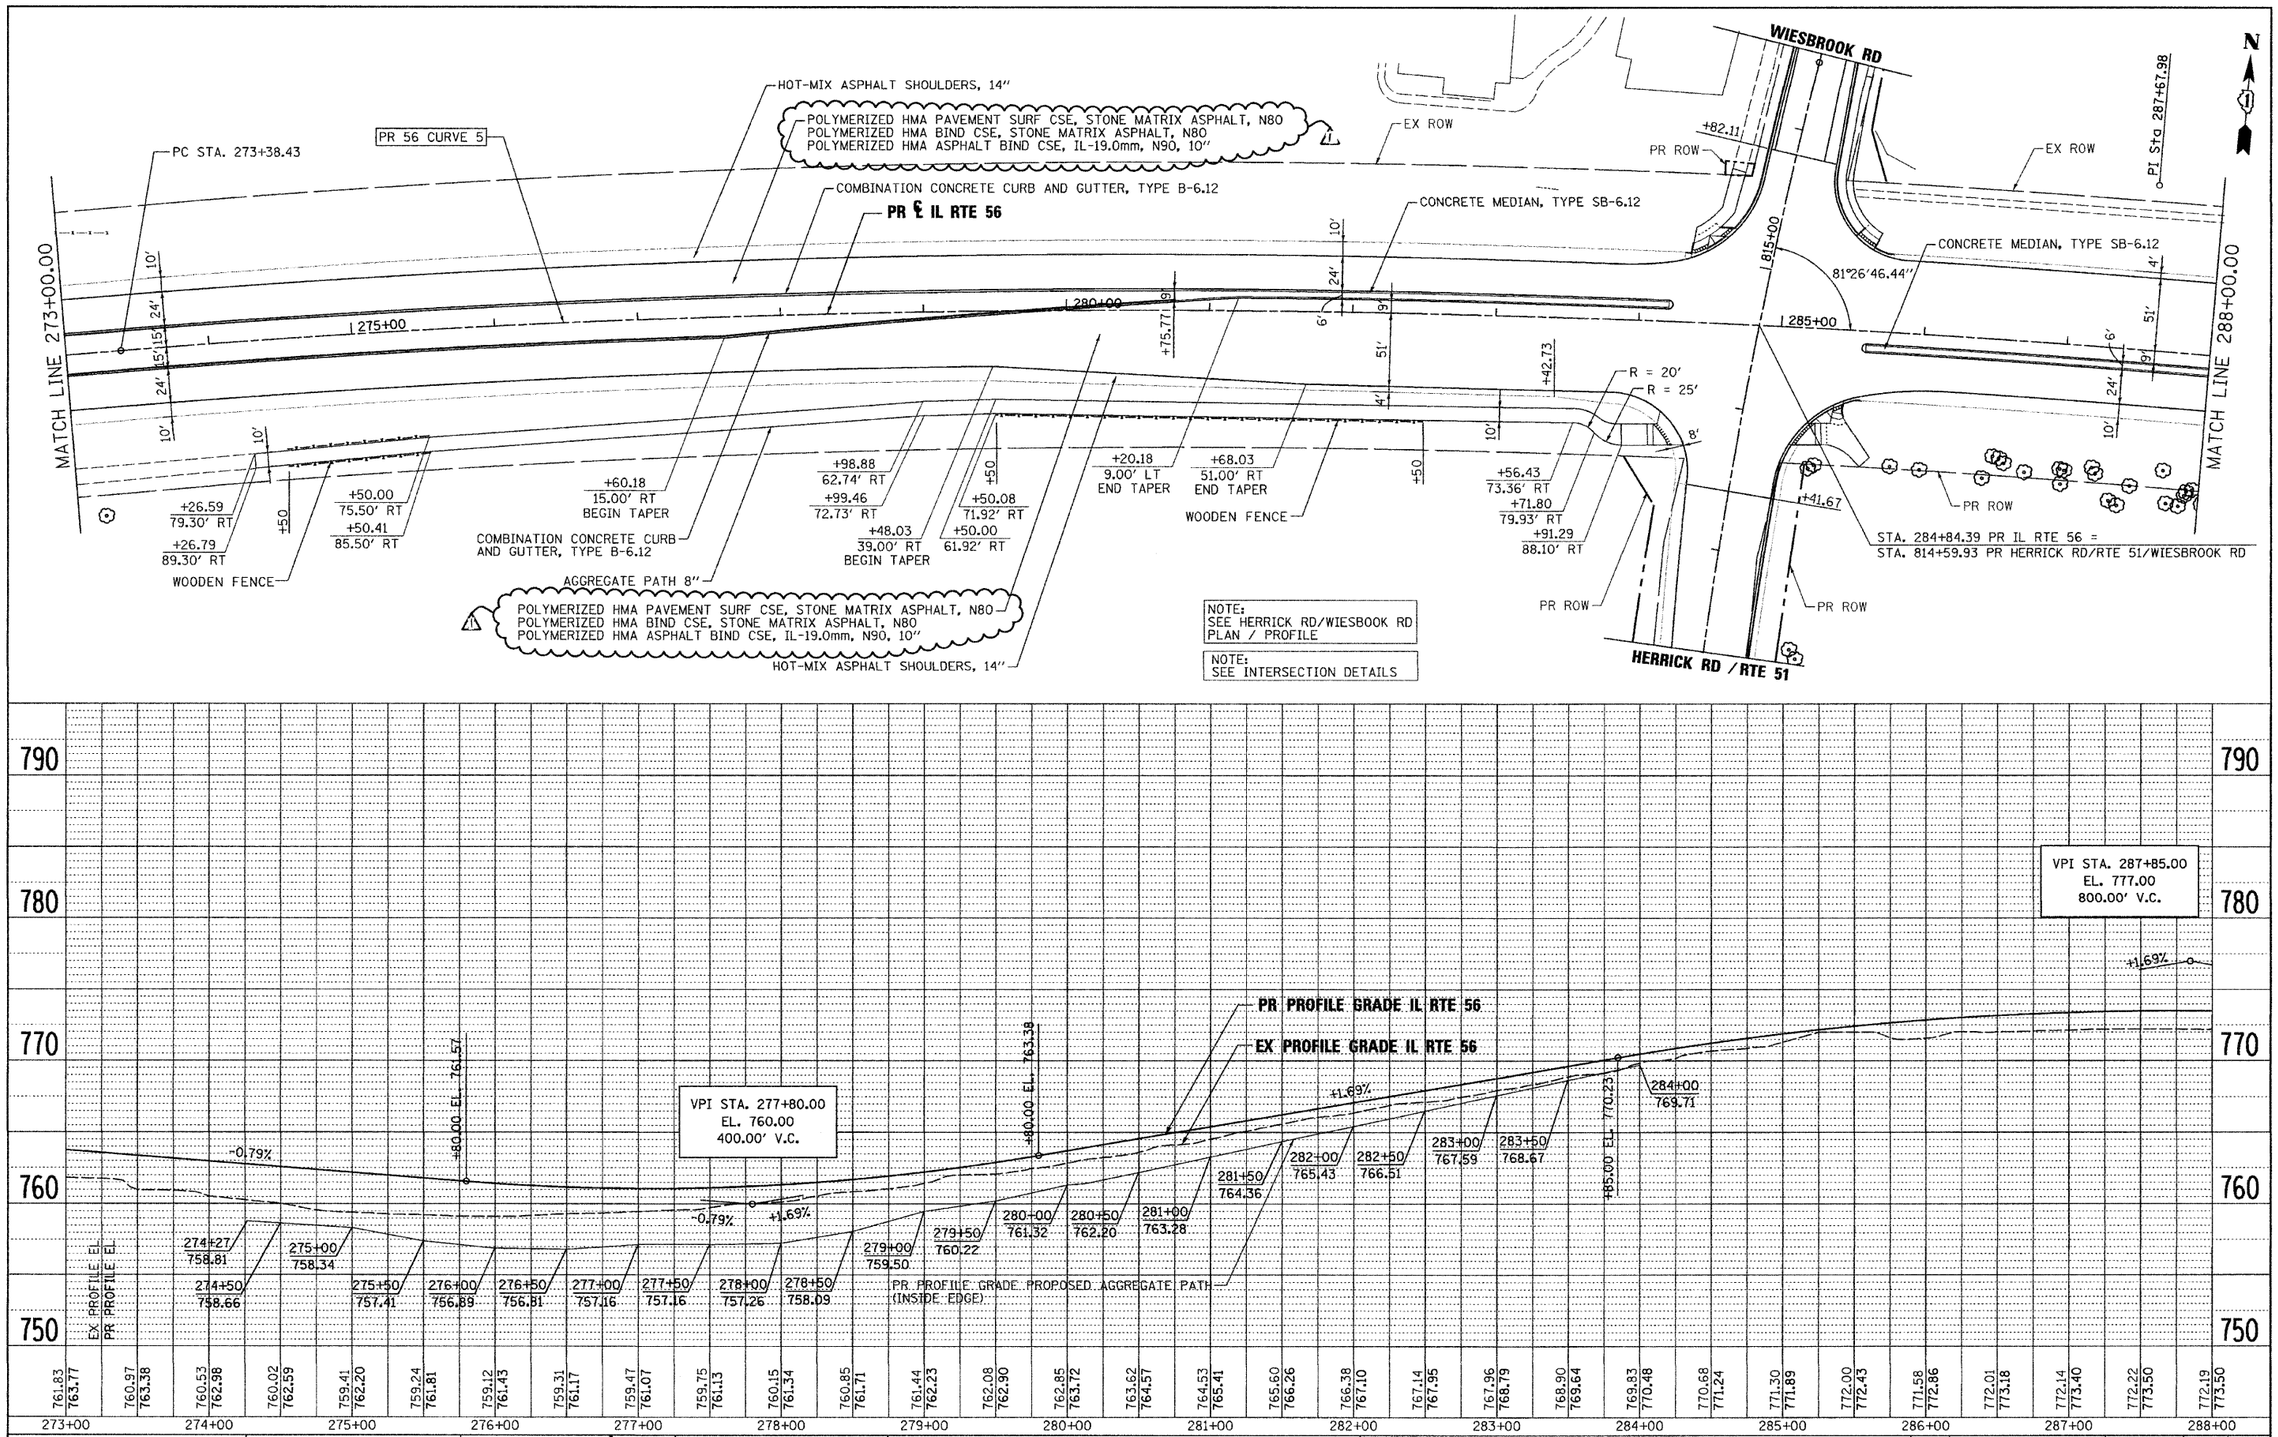

FILE NAME = ...\D162419-sht-plnprf03.dgn	DESIGNED - JMM	REVISED - ADDENDUM 1 -1/10/11	benesch
USER NAME = tblank	DRAWN - TMB	REVISED -	
PLOT DATE = 1/10/2011	CHECKED - RMT	REVISED -	
	DATE - 12/6/10	REVISED -	

STATE OF ILLINOIS
DEPARTMENT OF TRANSPORTATION

ROADWAY PLAN AND PROFILE
IL RTE 56

SCALE: 1"=50' | SHEET NO. 3 OF 19 SHEETS | STA. 273+00 TO STA. 288+00

F.A.P RTE.	SECTION	COUNTY	TOTAL SHEETS	SHEET NO.
365	(57 & 58)WRS-2	DUPAGE	681	76
		CONTRACT NO. 62419		
		ILLINOIS FED. AID PROJECT		

PLAN: SURVEYED / PLOTTED / ALIGNMENT CHECKED / R.O.W. CHECKED / CADD FILE NAME / NOTE BOOK NO. / BY / DATE

PROFILE: SURVEYED / PLOTTED / GRADES CHECKED / B.M. NOTED / STRUCTURE NOTATNS CHKD / NOTE BOOK NO. / BY / DATE