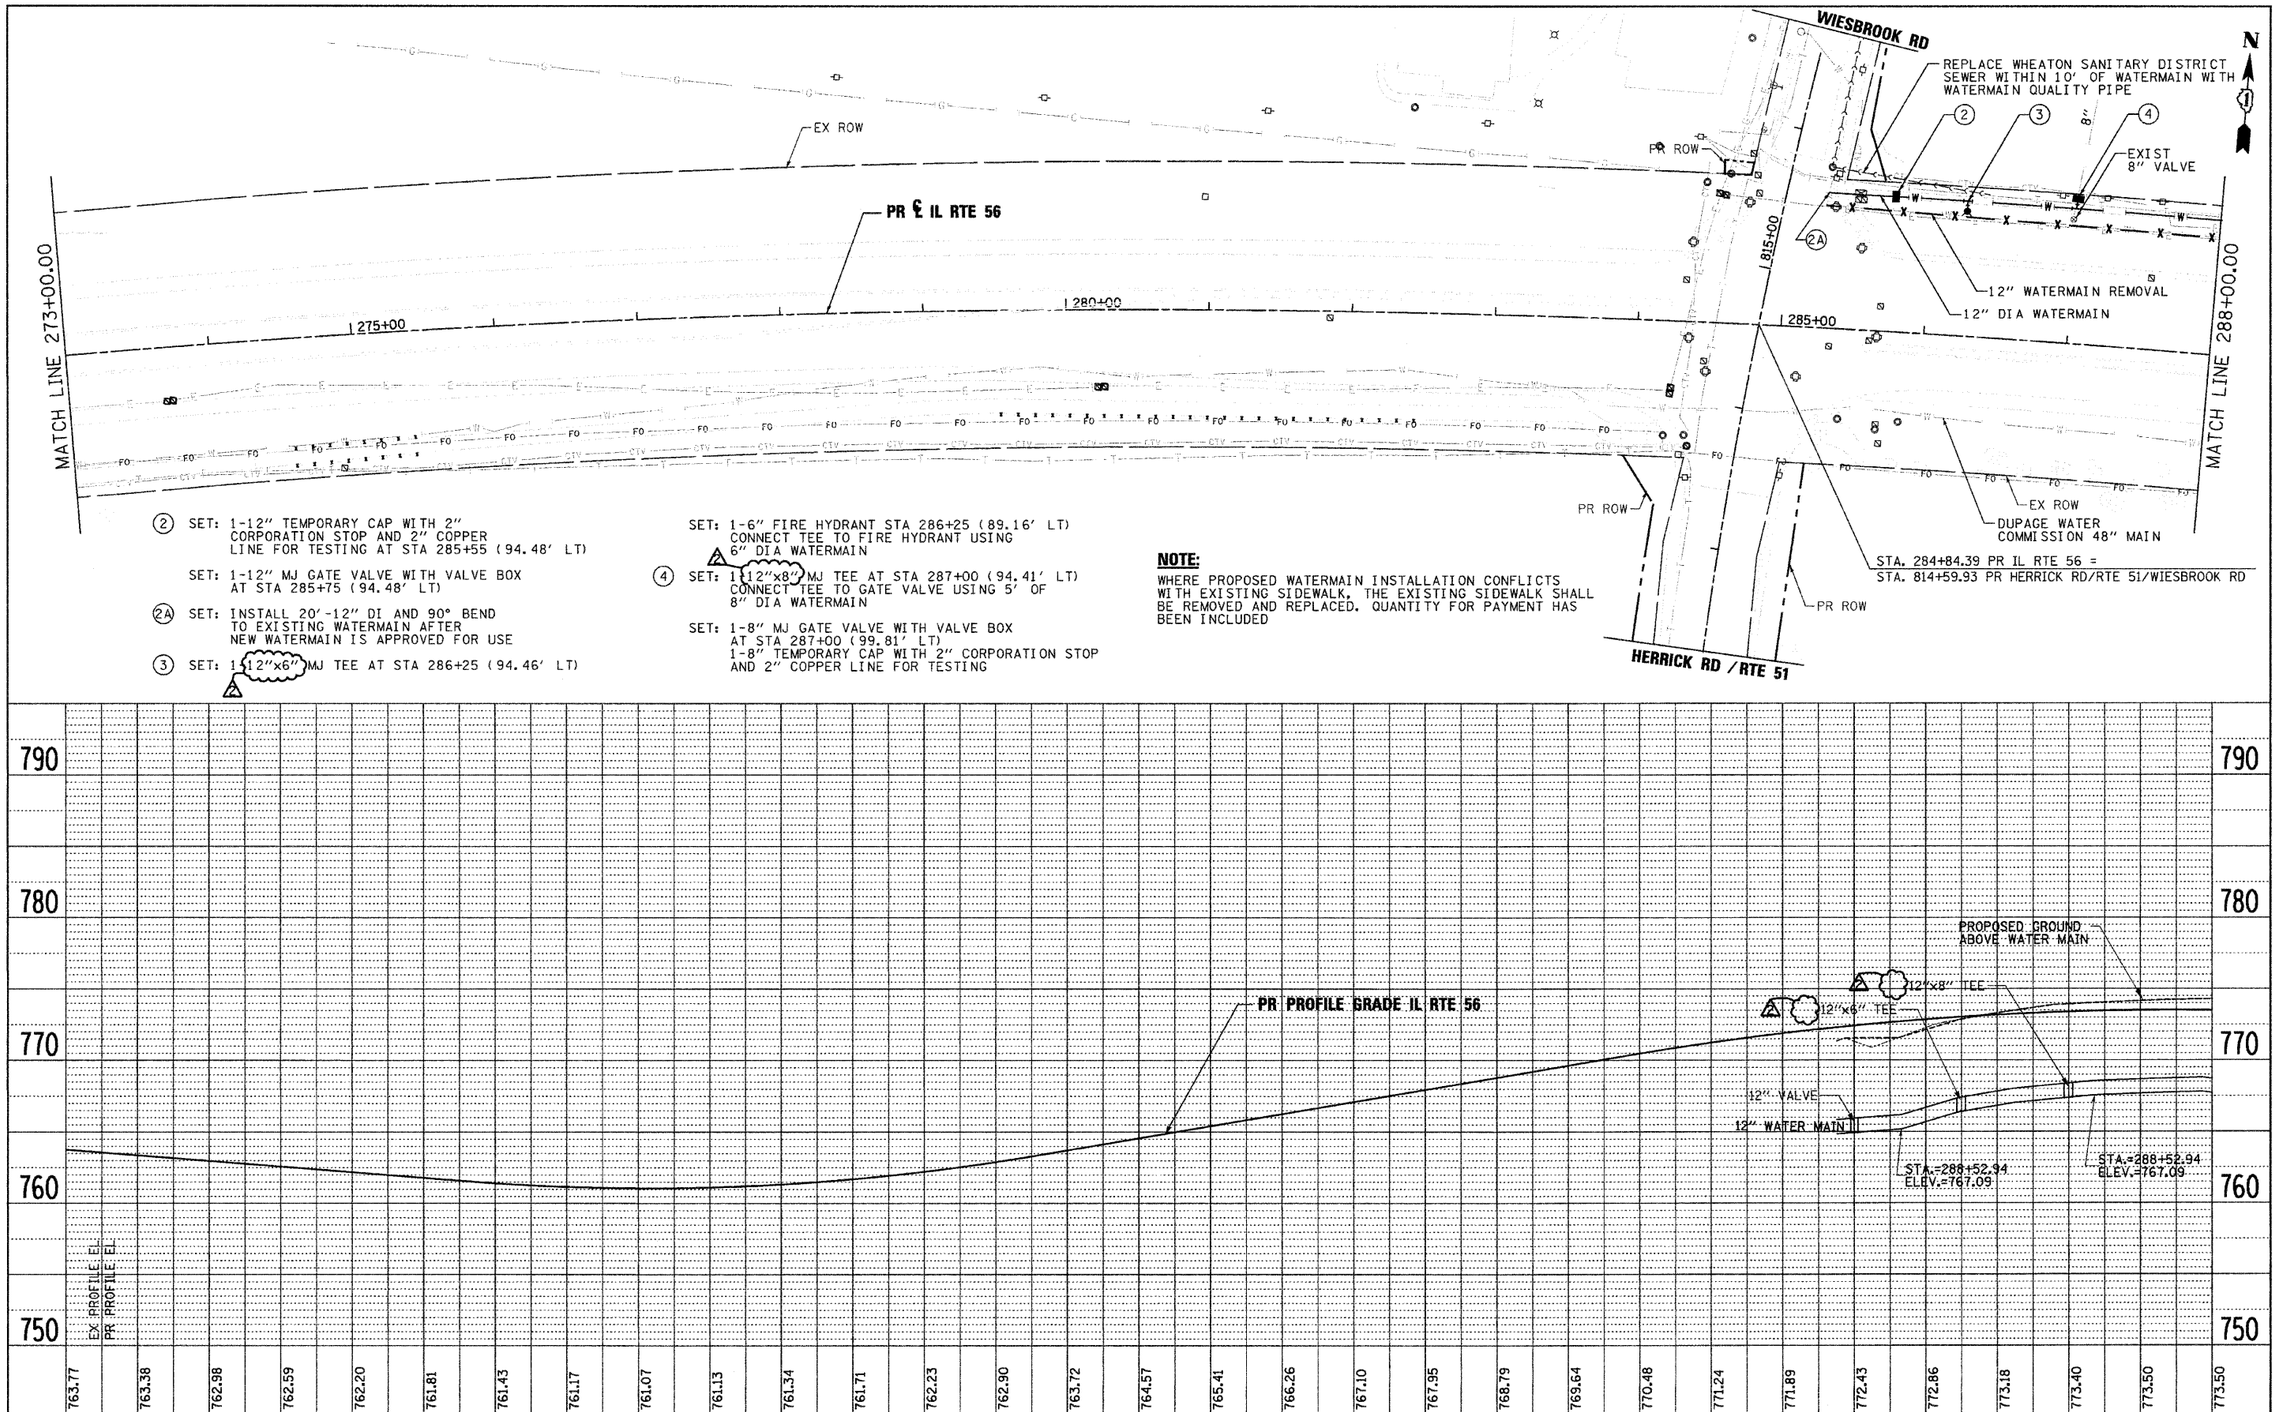

(2) SET: 1-12" TEMPORARY CAP WITH 2" CORPORATION STOP AND 2" COPPER LINE FOR TESTING AT STA 285+55 (94.48' LT)

SET: 1-12" MJ GATE VALVE WITH VALVE BOX AT STA 285+75 (94.48' LT)

(2A) SET: INSTALL 20'-12" DI AND 90° BEND TO EXISTING WATERMAIN AFTER NEW WATERMAIN IS APPROVED FOR USE

(3) SET: 1-12"x6" MJ TEE AT STA 286+25 (94.46' LT)

SET: 1-6" FIRE HYDRANT STA 286+25 (89.16' LT) CONNECT TEE TO FIRE HYDRANT USING 6" DIA WATERMAIN

(4) SET: 1-12"x8" MJ TEE AT STA 287+00 (94.41' LT) CONNECT TEE TO GATE VALVE USING 5' OF 8" DIA WATERMAIN

SET: 1-8" MJ GATE VALVE WITH VALVE BOX AT STA 287+00 (99.81' LT)
1-8" TEMPORARY CAP WITH 2" CORPORATION STOP AND 2" COPPER LINE FOR TESTING

NOTE:

WHERE PROPOSED WATERMAIN INSTALLATION CONFLICTS WITH EXISTING SIDEWALK, THE EXISTING SIDEWALK SHALL BE REMOVED AND REPLACED. QUANTITY FOR PAYMENT HAS BEEN INCLUDED

PLAN	BY	DATE
SURVEYED		
PLOTTED		
ALIGNMENT CHECKED		
RT. OF WAY CHECKED		
CADD FILE NAME		
NOTE BOOK		
NO.		

PROFILE	BY	DATE
SURVEYED		
PLOTTED		
GRADES CHECKED		
B.M. NOTED		
STRUCTURE NOTATNS CHKD		
NOTE BOOK		
NO.		

FILE NAME =	DESIGNED - JMM	REVISED ADDENDUM (2) -1/10/11	benesch
...\D162419-sht-wm_plnprf03.dgn	DRAWN - TMB	REVISED -	
USER NAME = tblank	CHECKED - RMT	REVISED -	
PLOT DATE = 1/10/2011	DATE - 12/6/10	REVISED -	

STATE OF ILLINOIS
DEPARTMENT OF TRANSPORTATION

WATERMAIN PLAN AND PROFILE
IL RTE 56

SCALE: 1"=50' | SHEET NO. 3 OF 11 SHEETS | STA. 273+00 TO STA. 288+00

F.A.P RTE.	SECTION	COUNTY	TOTAL SHEETS	SHEET NO.
365	(57 & 58)WRS-2	DUPAGE	681	287

CONTRACT NO. 62419

ILLINOIS FED. AID PROJECT