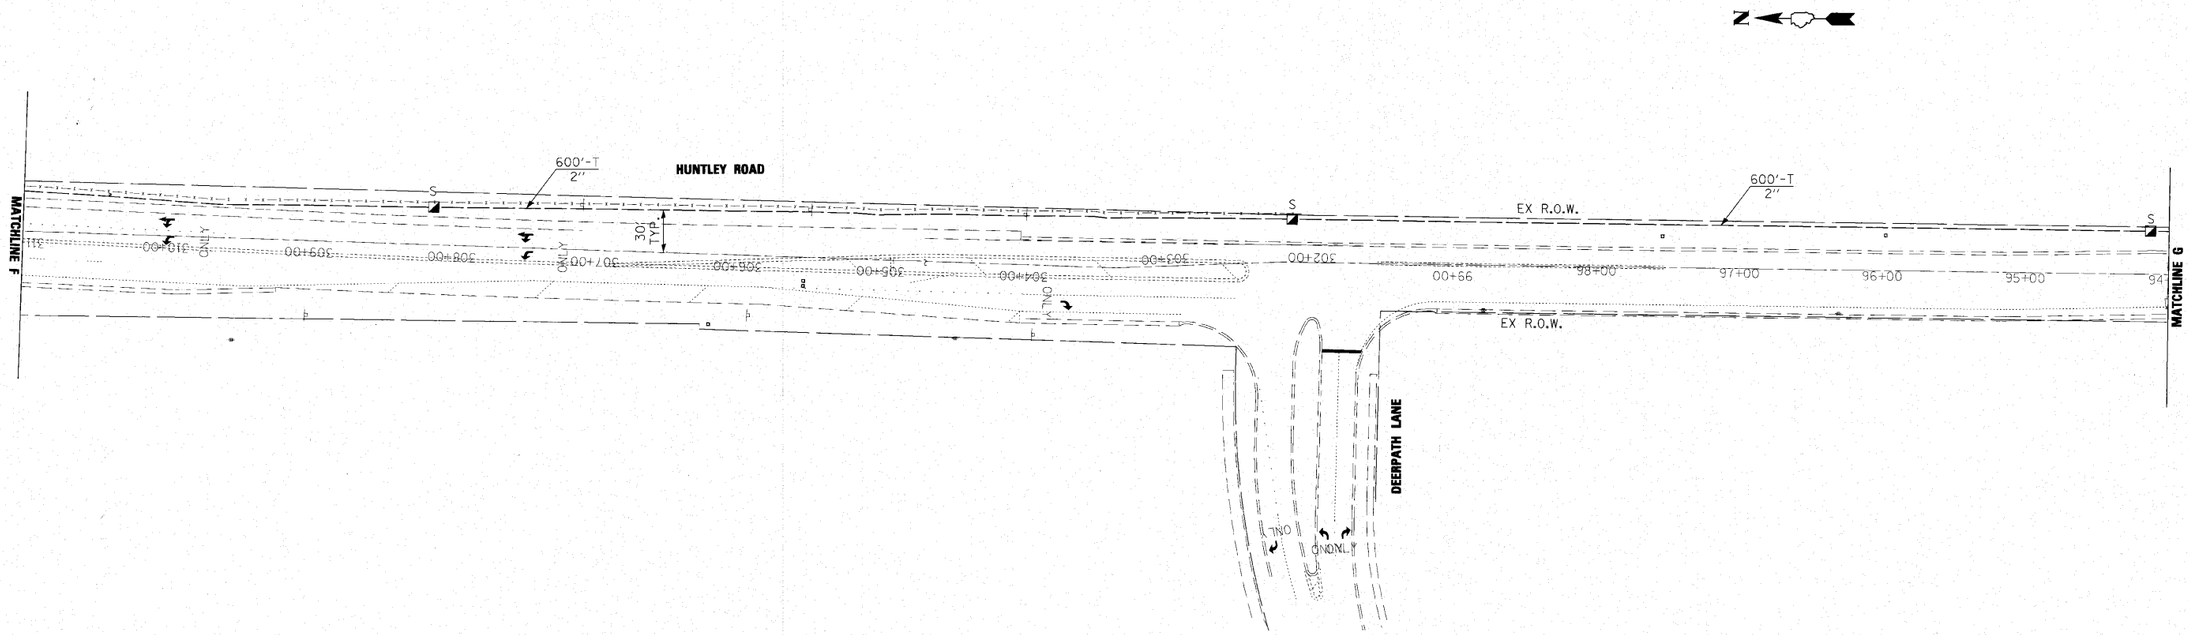

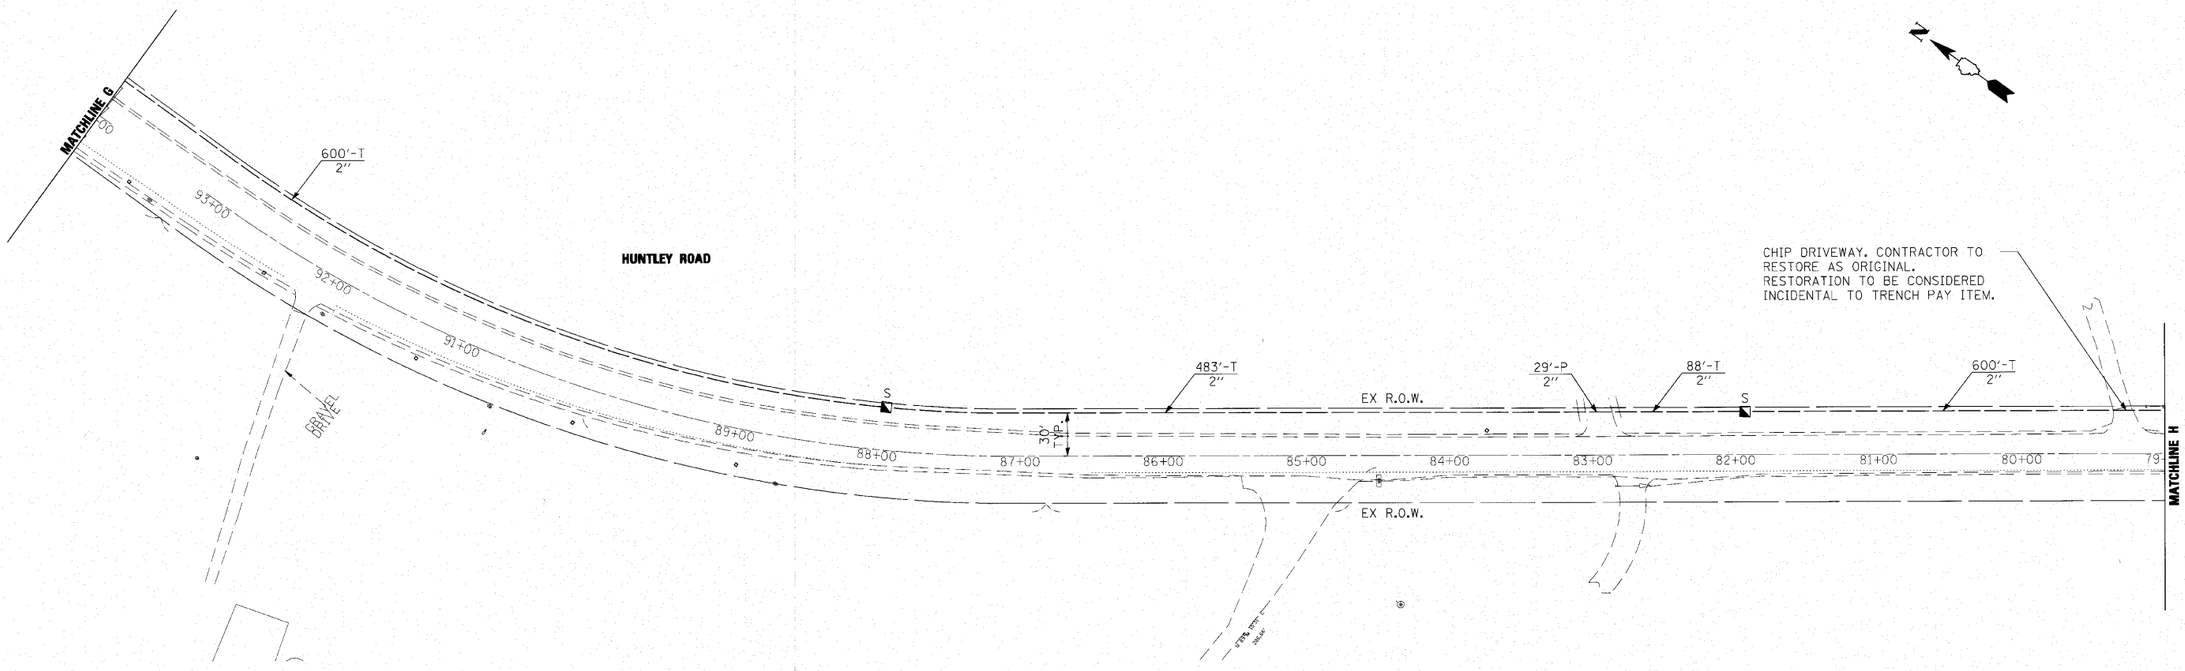

PLAN
NOTE BOOK NO.
SURVEYED
PLOTTED
ALIGNMENT CHECKED
RT. OF WAY CHECKED
CADD FILE NAME
BY
DATE

PROFILE
NOTE BOOK NO.
SURVEYED
PLOTTED
GRADES CHECKED
B.M. NOTED
STRUCTURE NOTATNS CHKD
BY

FILE NAME = $FILEL$		DESIGNED -	REVISED -	KANE COUNTY DIVISION OF TRANSPORTATION	INTERCONNECT PLANS HUNTLEY ROAD	F.A. RTE.	SECTION	COUNTY	TOTAL SHEETS / SHEET NO.
		DRAWN -	REVISED -				08-00379-00-TL	KANE	36 / 14
		CHECKED -	REVISED -					CONTRACT NO. 63520	
		DATE -	REVISED -		SCALE: 1" = 50' SHEET NO. 14 OF 36 SHEETS STA. TO STA.			ILLINOIS FED. AID PROJECT CMM-9003(147)	