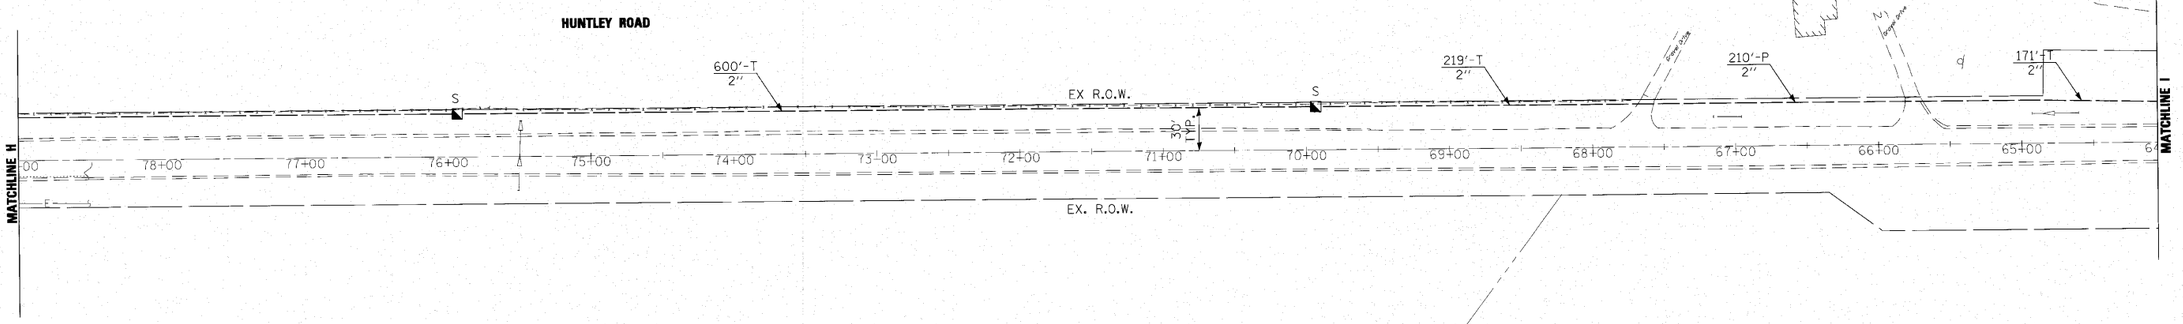

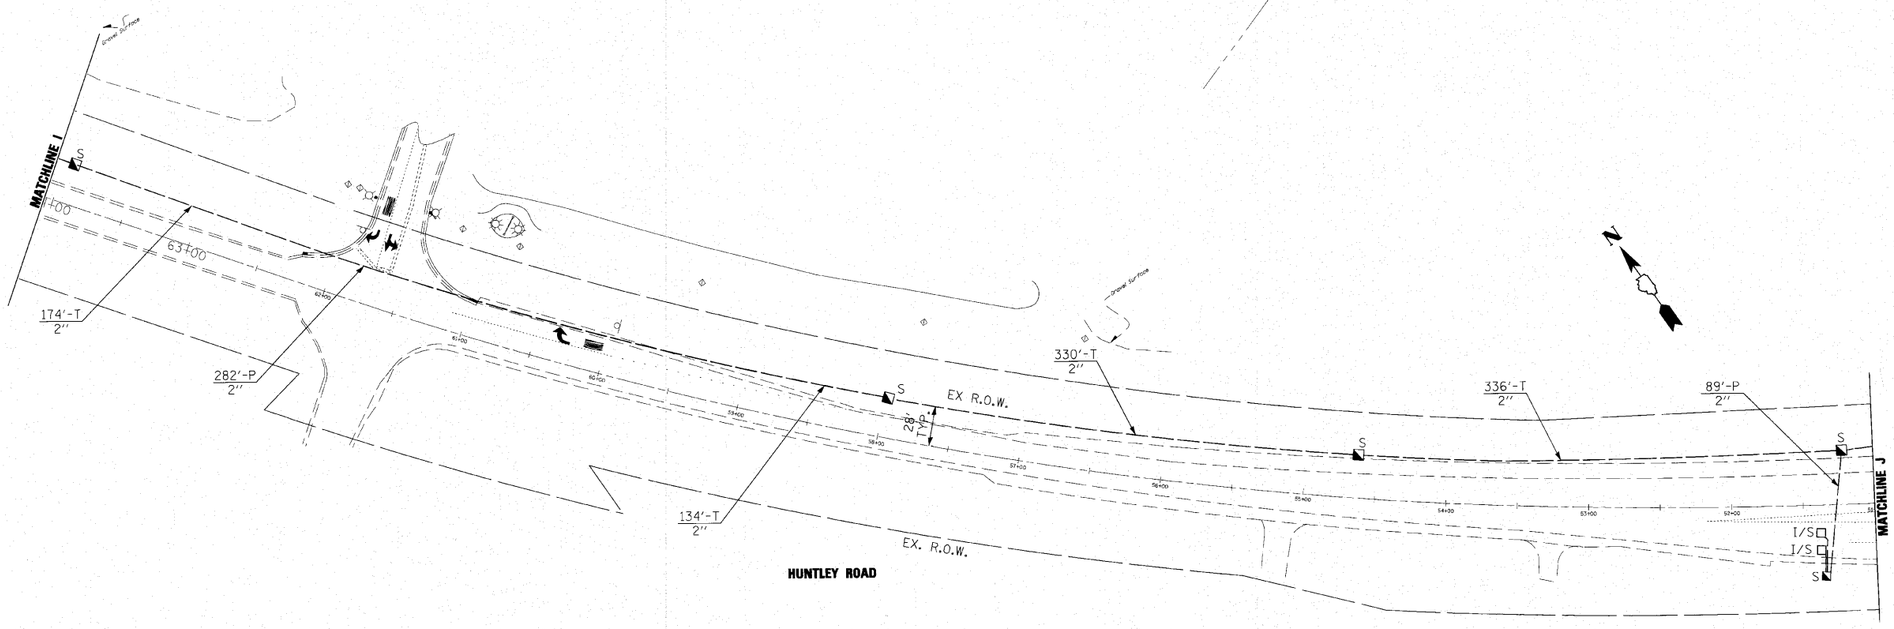

PLAN		BY	DATE
SURVEYED			
PLOTTED			
ALIGNMENT CHECKED			
RT. OF W.A. CHECKED			
NOTE BOOK			
NO.	QUAD FILE NAME		

PROFILE		BY
SURVEYED		
PLOTTED		
GRADES CHECKED		
NOTE BOOK		
NO.	STRUCTURE NO'ATNS CHKD	

FILE NAME =		DESIGNED -	REVISED -	**KANE COUNTY DIVISION OF TRANSPORTATION**
$FILE$		DRAWN -	REVISED -	
		CHECKED -	REVISED -	
		DATE -	REVISED -	

INTERCONNECT PLANS
HUNTLEY ROAD

SCALE: 1" = 50' | SHEET NO. 15 OF 36 SHEETS | STA. | TO STA.

F.A. RTE.	SECTION	COUNTY	TOTAL SHEETS	SHEET NO.
	08-00379-00-TL	KANE	36	15
		CONTRACT NO. 63520		
		ILLINOIS FED. AID PROJECT CMM-9003(147)		