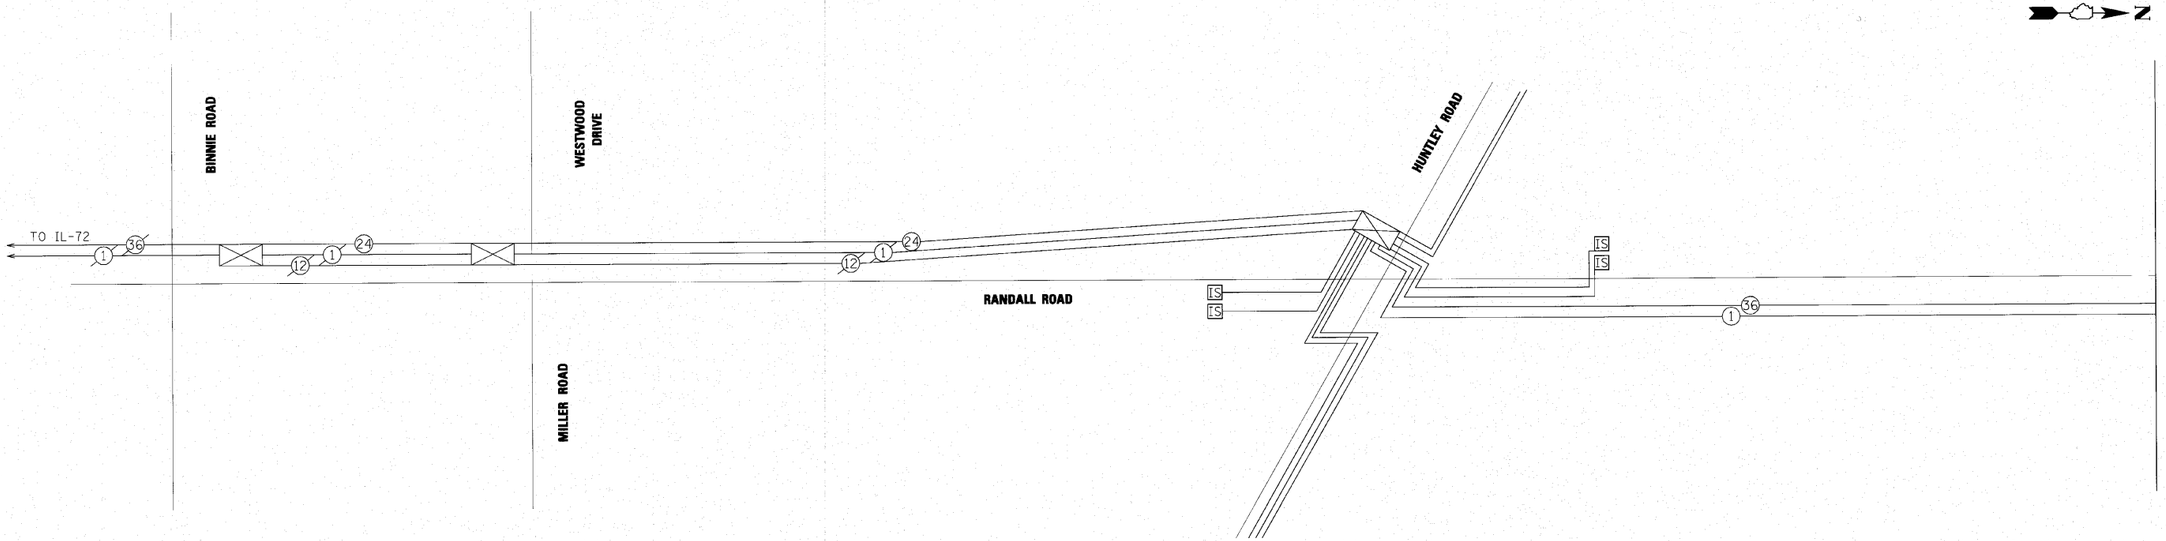

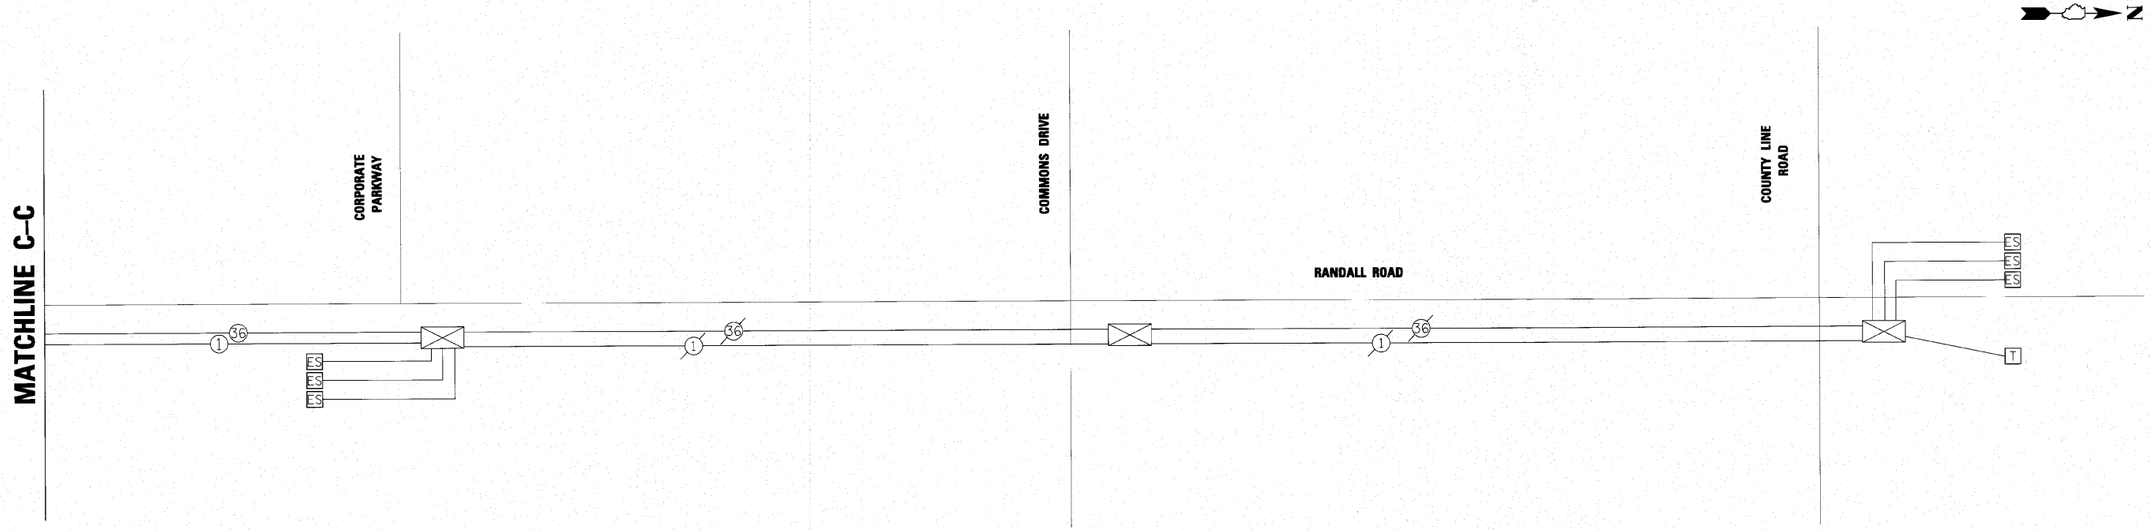

PLAN	SURVEYED	BY	DATE
	PLOTTED		
NOTE BOOK	ALIGNMENT CHECKED		
NO.	R.O.W. OF WAY CHECKED		
	CADD FILE NAME		

PROFILE	SURVEYED	BY
	PLOTTED	
NOTE BOOK	GRADES CHECKED	
NO.	B.M. NOTED	
	STRUCTURE NOTATNS CHKD	

TIF NAME =		DESIGNED -	REVISED -	KANE COUNTY DEPARTMENT OF TRANSPORTATION	INTERCONNECT SCHEMATIC RANDALL ROAD FROM BINNIE ROAD TO COUNTY LINE ROAD
$FILEL$		DRAWN -	REVISED -		
		CHECKED -	REVISED -		
		DATE -	REVISED -		SCALE: 1" = 50' SHEET NO. 26 OF 36 SHEETS STA. TO STA.

F.A. RTE.	SECTION	COUNTY	TOTAL SHEETS	SHEET NO.
	08-00379-00-TL	KANE	36	26
		CONTRACT NO. 63520		
	ILLINOIS FED. AID PROJECT CMM-9003(147)			