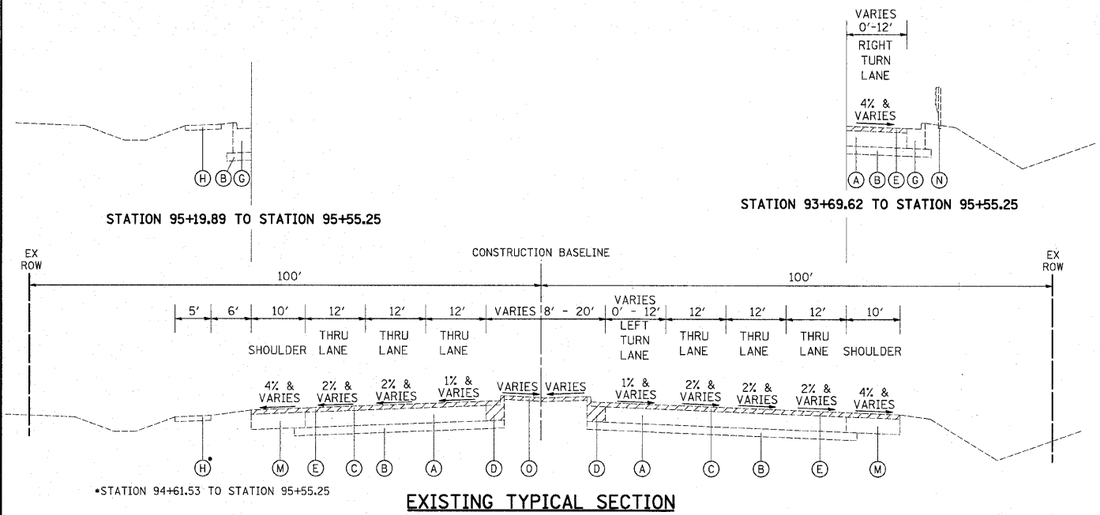

EXISTING TYPICAL SECTION

BUSSE ROAD
STATION 92+12.95 TO STATION 95+55.25

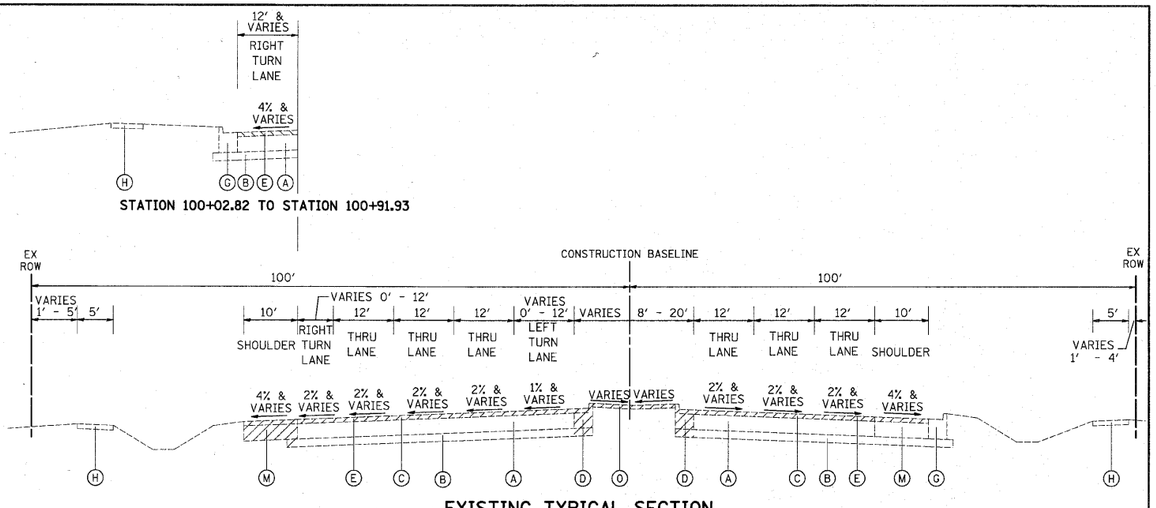

EXISTING TYPICAL SECTION

BUSSE ROAD
STATION 100+02.82 TO STATION 103+68.59

EXISTING TYPICAL SECTION

BUSSE ROAD
STATION 95+55.25 TO STATION 97+90.74

EXISTING TYPICAL SECTION

BUSSE ROAD
STATION 97+90.74 TO STATION 100+02.82

LEGEND

- (A) PORTLAND CEMENT CONCRETE PAVEMENT, 10"
- (B) HOT-MIX ASPHALT BASE COURSE, 4"
- (C) HOT-MIX ASPHALT SURFACE COURSE - VARIES 2 1/2" TO 3 1/2"
- (D) COMBINATION CONCRETE CURB AND GUTTER, TYPE B-9.12 (GUTTER OVERLAID)
- (E) HOT-MIX ASPHALT SURFACE REMOVAL, 2 1/2"
- (F) CONCRETE MEDIAN
- (G) COMBINATION CONCRETE CURB AND GUTTER, TYPE B-6.24
- (H) PORTLAND CEMENT CONCRETE SIDEWALK
- (I) HOT-MIX ASPHALT PAVEMENT - 11"
- (J) CONCRETE BARRIER MEDIAN
- (K) HOT-MIX ASPHALT SURFACE COURSE, 1 1/2"
- (L) COMBINATION CONCRETE CURB AND GUTTER, TYPE B-6.12
- (M) HOT-MIX ASPHALT SHOULDER, 10"
- (N) STEEL PLATE BEAM GUARDRAIL
- (O) CONCRETE MEDIAN SURFACE, 4"
- (P) HOT-MIX ASPHALT PAVEMENT - 10"
- (Q) COMBINATION CONCRETE CURB AND GUTTER, TYPE B-9.12

REMOVAL ITEMS

FILE NAME = ...\cad\sheet\2362_typ_EXIST.dgn	USER NAME = djk	DESIGNED - BLG	REVISED -
		DRAWN - BLG	REVISED -
	PLOT SCALE = 50.2000 ' / IN.	CHECKED - DJK	REVISED -
	PLOT DATE = 10/21/2010	DATE - 10-22-10	REVISED -

STATE OF ILLINOIS
DEPARTMENT OF TRANSPORTATION

IL ROUTE 83 (BUSSE ROAD)
EXISTING TYPICAL SECTIONS

SCALE: N.T.S. | SHEET NO. 1 OF 2 SHEETS

F.A.P. RTE.	SECTION	COUNTY	TOTAL SHEETS	SHEET NO.
344	09-00056-00-CH	COOK	111	11
		CONTRACT NO. 63527		
FED. ROAD DIST. NO. 1	ILLINOIS	FED. AID PROJECT	M-9003(659)	