NOTES:

1. CONSTRUCT BASE COURSE MONOLITHICALLY WITH CURB & GUTTER OR CONCRETE MEDIAN WHEN WIDENING IS LESS THAN 2 FEET - SEE DETAIL.

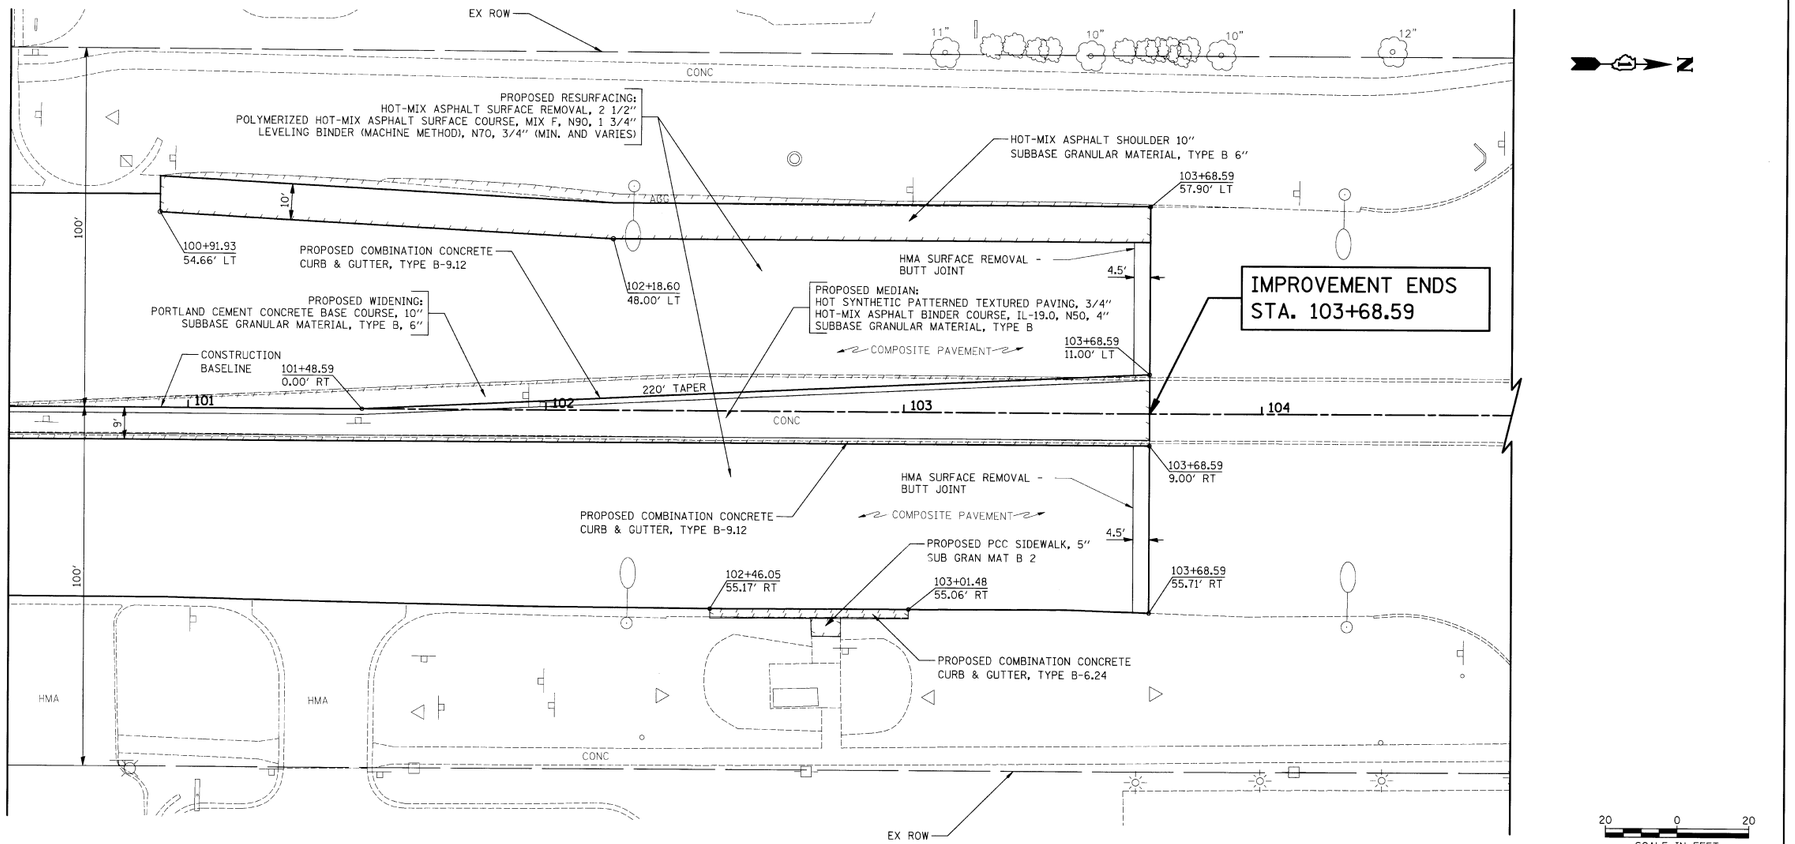

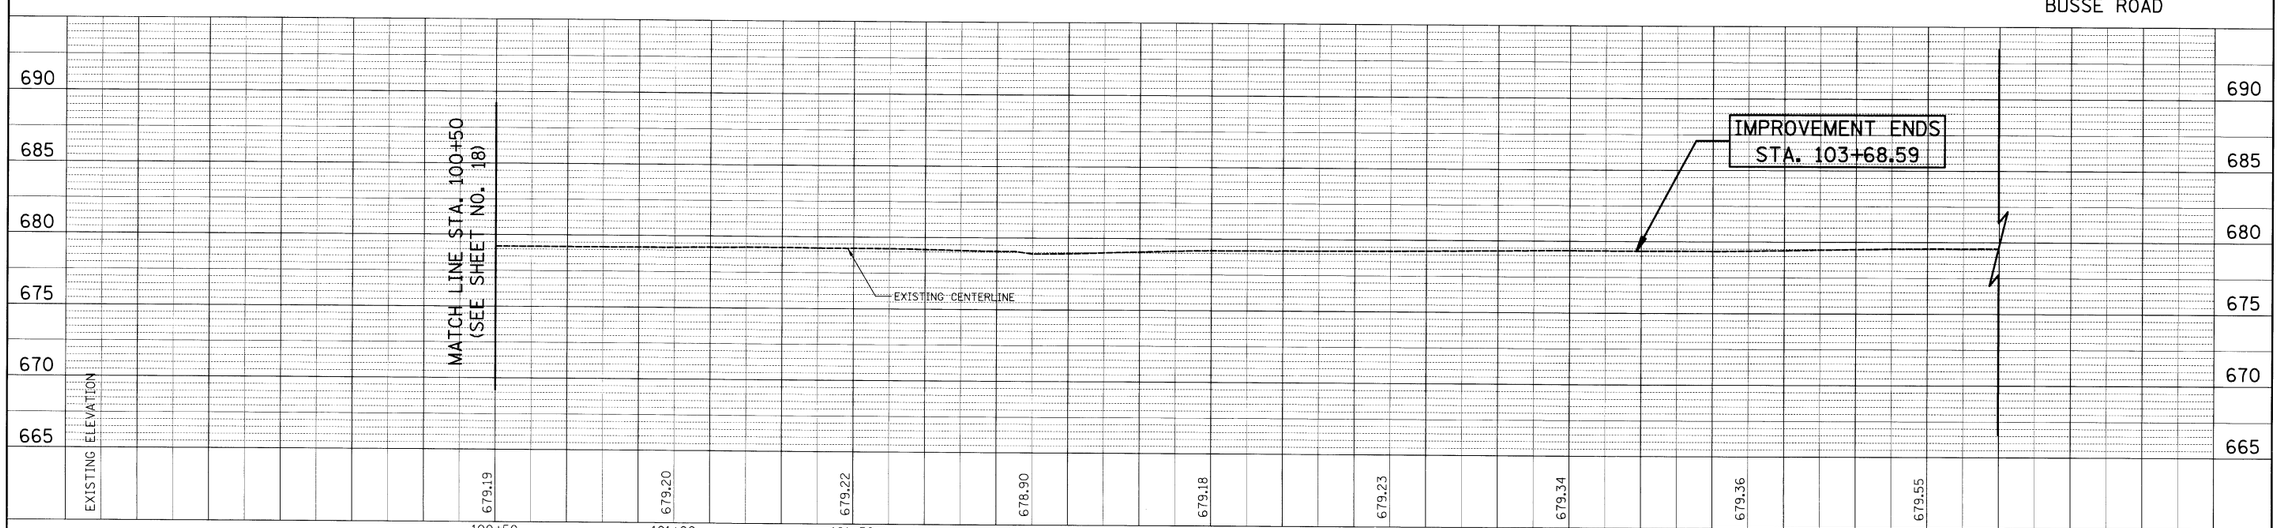

FILE NAME = ...\2362\cad\sheet\2362_P&P_3.dgn	USER NAME = djk	DESIGNED - BLG	REVISED -
		DRAWN - BLG	REVISED -
	PLOT SCALE = 20.0000 ' / IN.	CHECKED - DJK	REVISED -
	PLOT DATE = 10/21/2010	DATE - 10-22-10	REVISED -

STATE OF ILLINOIS
DEPARTMENT OF TRANSPORTATION

IL ROUTE 83 (BUSSE ROAD) AND GREENLEAF AVENUE
PLAN AND PROFILE

SCALE: 1" = 20' | SHEET NO. 3 OF 7 SHEETS | STA. 100+50.00 TO STA. 103+68.59

F.A.P. RTE.	SECTION	COUNTY	TOTAL SHEETS	SHEET NO.
344	09-00056-00-CH	COOK	111	19

CONTRACT NO. 63527

FED. ROAD DIST. NO. 1 ILLINOIS FED. AID PROJECT M-9003(659)