9 STA. 115+41.9, 44.3' RT
GATE VALVE AND BOX 6"
RIM = 677.60

10 STA. 115+47, 51' RT
CONNECTION TO EXISTING
WATERMAIN 6"

11 STA. 115+94, 49' LT
DOMESTIC WATER
SERVICE BOX

11A STA. 116+60, 49' RT
DOMESTIC WATER
SERVICE BOX

12 STA. 117+39.6, 41.0' RT
GATE VALVE AND BOX 6"
RIM = 676.70

13 STA. 117+45, 48' RT
CONNECTION TO EXISTING
WATERMAIN 6"

14 STA. 118+00.1, 41.0' RT
FH W/ AUX VALVE & VALVE BOX

15 STA. 118+35, 27.0' RT
GATE VALVE 12" WITH
VAULT, 5'-DIAMETER
RIM = 677.09

16 STA. 118+59, 36' RT
CONNECTION TO EXISTING
WATERMAIN 12"

16A STA. 118+64, 36' RT
VALVE BOX TO BE ADJUSTED
EX RIM = 677.56
PR RIM = 677.53

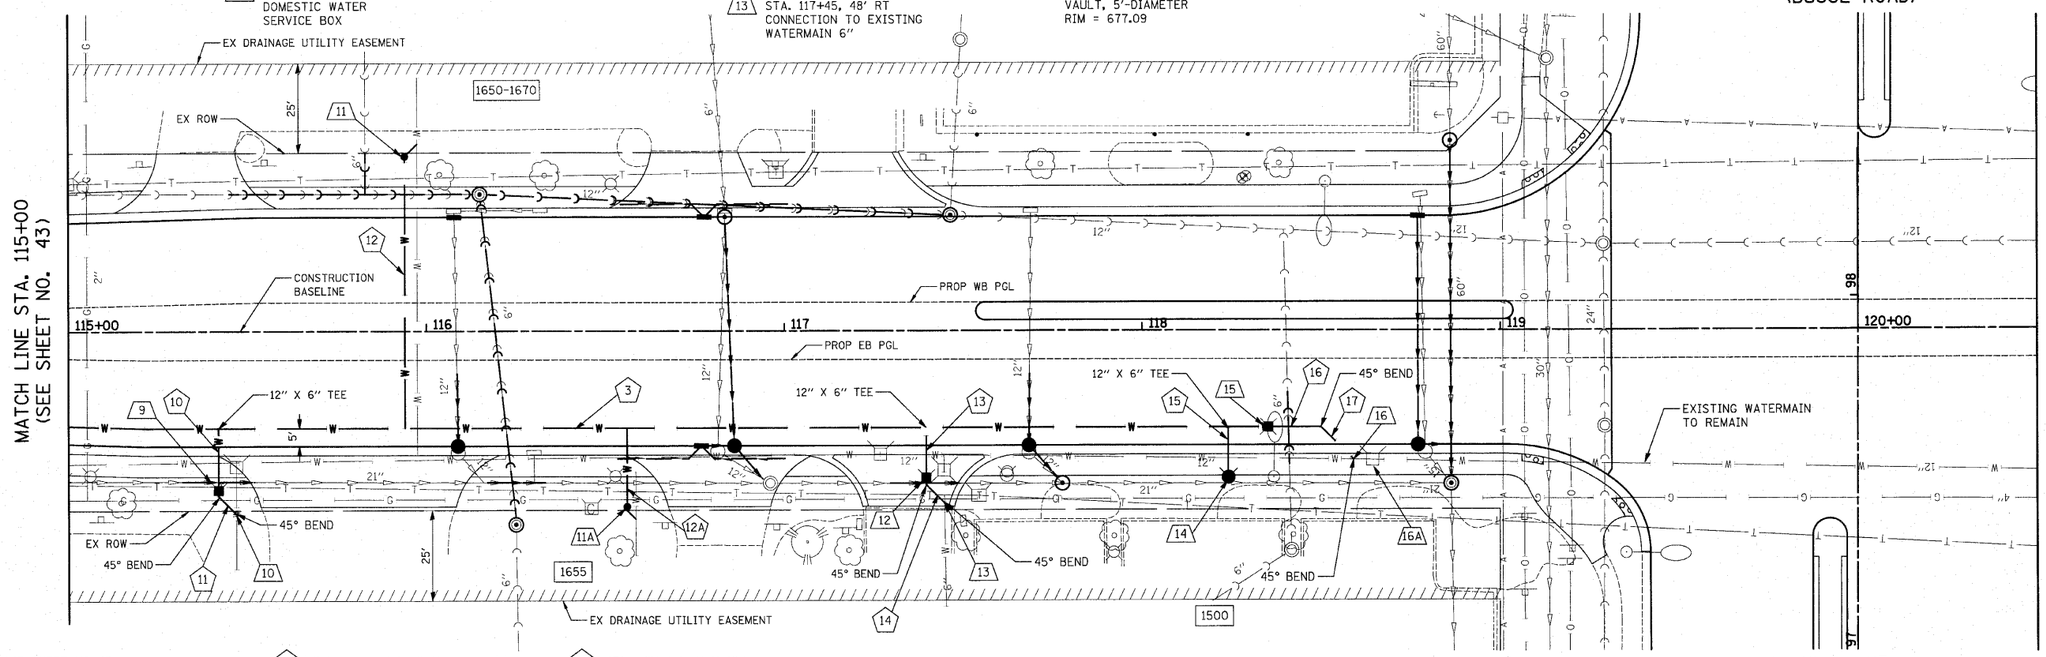

3 SEE SHEET NO. 43

10 17' - WATER MAIN 6"
T.B.F. = 9.3 CU. YD.

11 7' - WATER MAIN 6"
T.B.F. = 0.0 CU. YD.

12 81' - WATER SERVICE LINE, 2"
1 EACH - WATER SERVICE CONNECTION
T.B.F. = 38.4 CU. YD.

12A 27' - WATER SERVICE LINE, 3"
1 EACH - WATER SERVICE CONNECTION
T.B.F. = 8.4 CU. YD.

13 14' - WATER MAIN 6"
T.B.F. = 9.7 CU. YD.

14 7' - WATER MAIN 6"
T.B.F. = 4.9 CU. YD.

15 14' - WATER MAIN 6"
T.B.F. = 15.7 CU. YD.

16 15' - WATER MAIN 12"
T.B.F. = 17.4 CU. YD.

17 13' - WATER MAIN 12"
T.B.F. = 9.7 CU. YD.

20 0 20
SCALE IN FEET

GREENLEAF AVENUE

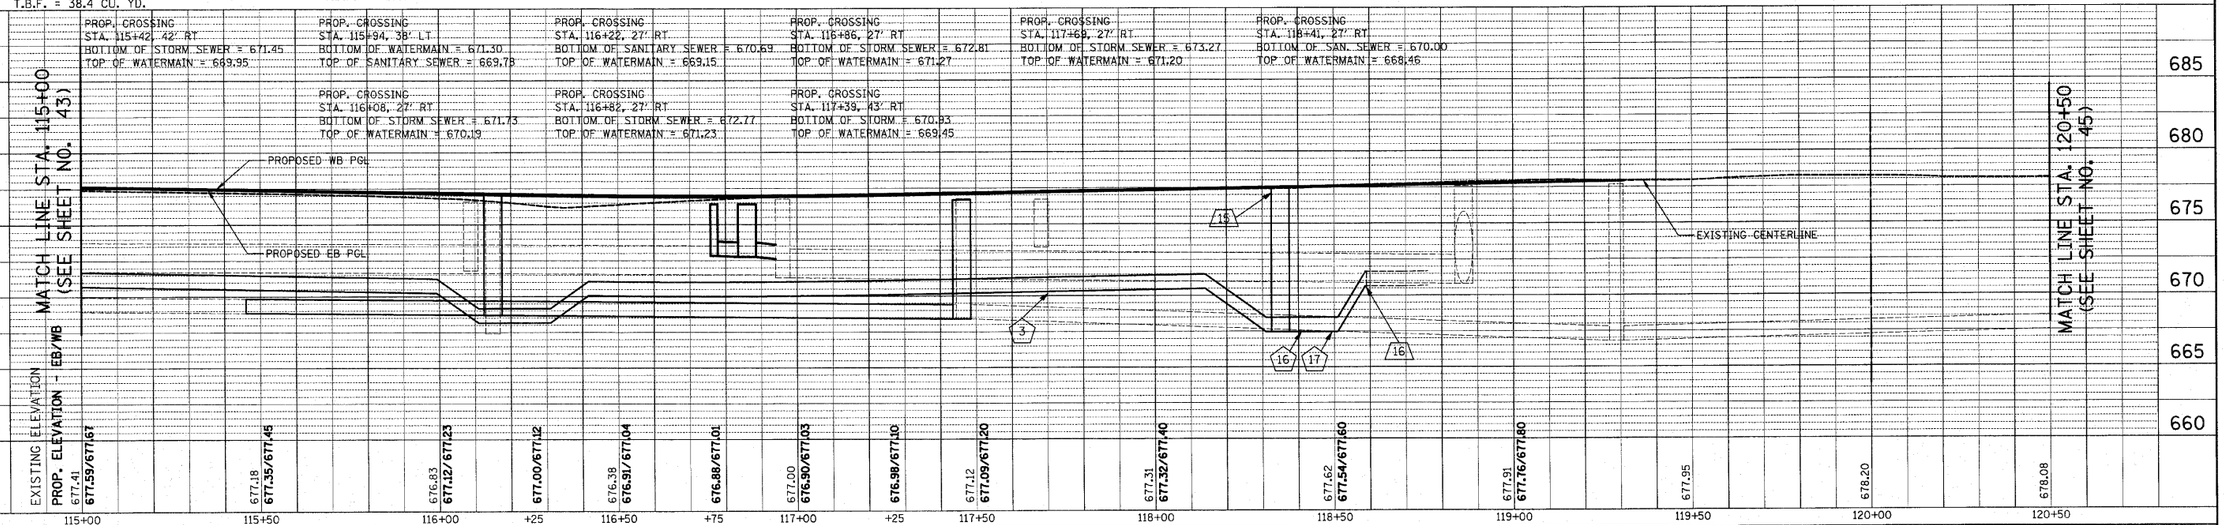

FILE NAME =	USER NAME = djk	DESIGNED - BLG	REVISED -
...\2362\cad\sheets\2362_WM_02.dgn		DRAWN - BLG	REVISED -
	PLOT SCALE = 20.0000 ' / IN.	CHECKED - DJK	REVISED -
	PLOT DATE = 10/21/2010	DATE - 10-22-10	REVISED -

STATE OF ILLINOIS
DEPARTMENT OF TRANSPORTATION

IL ROUTE 83 (BUSSE ROAD) AND GREENLEAF AVENUE
WATERMAIN PLANS

SCALE: 1" = 20' | SHEET NO. 2 OF 4 SHEETS | STA. 115+00.00 TO STA. 118+75.00

F.A.P. RTE.	SECTION	COUNTY	TOTAL SHEETS	SHEET NO.
344	09-00056-00-CH	COOK	111	44
		CONTRACT NO. 63527		
FED. ROAD DIST. NO. 1	ILLINOIS	FED. AID PROJECT	M-9003(659)	