29 STA. 126+65, 38.0' RT
FH W/ AUX VALVE & VALVE BOX

30 STA. 127+47, 43' LT
CONNECTION TO EXISTING
WATERMAIN 8"

31 STA. 127+40, 34' LT
GATE VALVE AND BOX 8"
RIM = 674.37

32 STA. 129+27, 38' LT
DOMESTIC WATER
SERVICE BOX

33 STA. 129+40, 14.0' RT
GATE VALVE 12" WITH
VAULT, 5'-DIAMETER
RIM = 674.15

34 STA. 129+66, 35' RT
CONNECTION TO EXISTING
WATERMAIN 12"

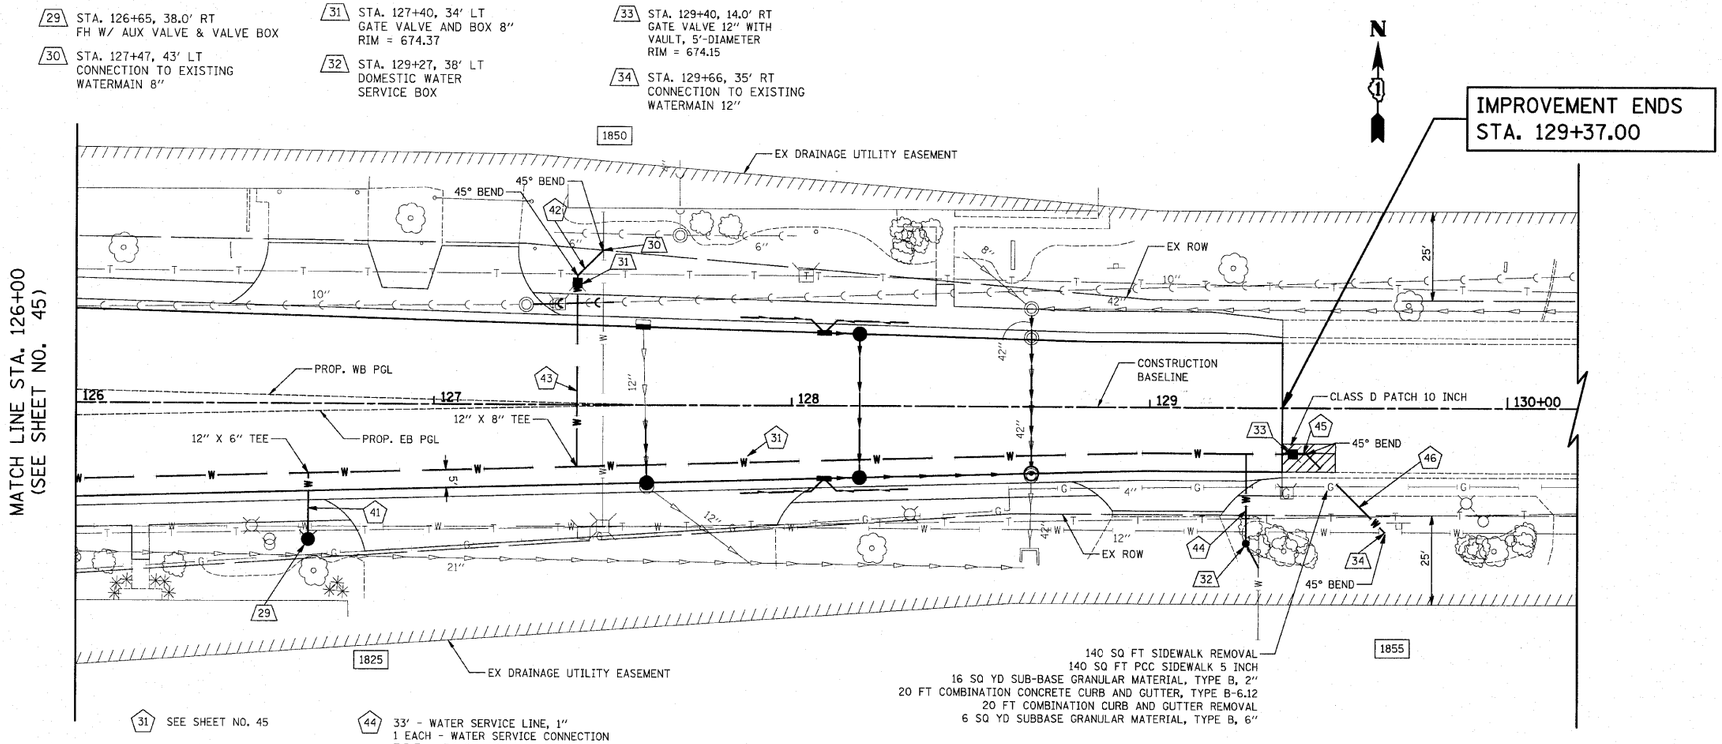

31 SEE SHEET NO. 45

41 19' - WATER MAIN 6"
T.B.F. = 9.3 CU. YD.

42 12' - WATER MAIN 8"
T.B.F. = 0.0 CU. YD.

43 51' - WATER MAIN 8"
T.B.F. = 34.8 CU. YD.

44 33' - WATER SERVICE LINE, 1"
1 EACH - WATER SERVICE CONNECTION
T.B.F. = 7.1 CU. YD.

45 4' - WATER MAIN 12"
T.B.F. = 3.4 CU. YD.

46 31' - WATER MAIN 12"
T.B.F. = 11.7 CU. YD.

20 0 20
SCALE IN FEET

GREENLEAF AVENUE

PLAN
SURVEYED
PLOTTED
ALIGNMENT CHECKED
RT. OF WAY CHECKED
CADD FILE NAME
NOTE BOOK
NO.
BY
DATE

PROFILE
SURVEYED
PLOTTED
GRADES CHECKED
B.M. NOTED
STRUCTURE NOTATIONS CHKD
NOTE BOOK
NO.
BY
DATE

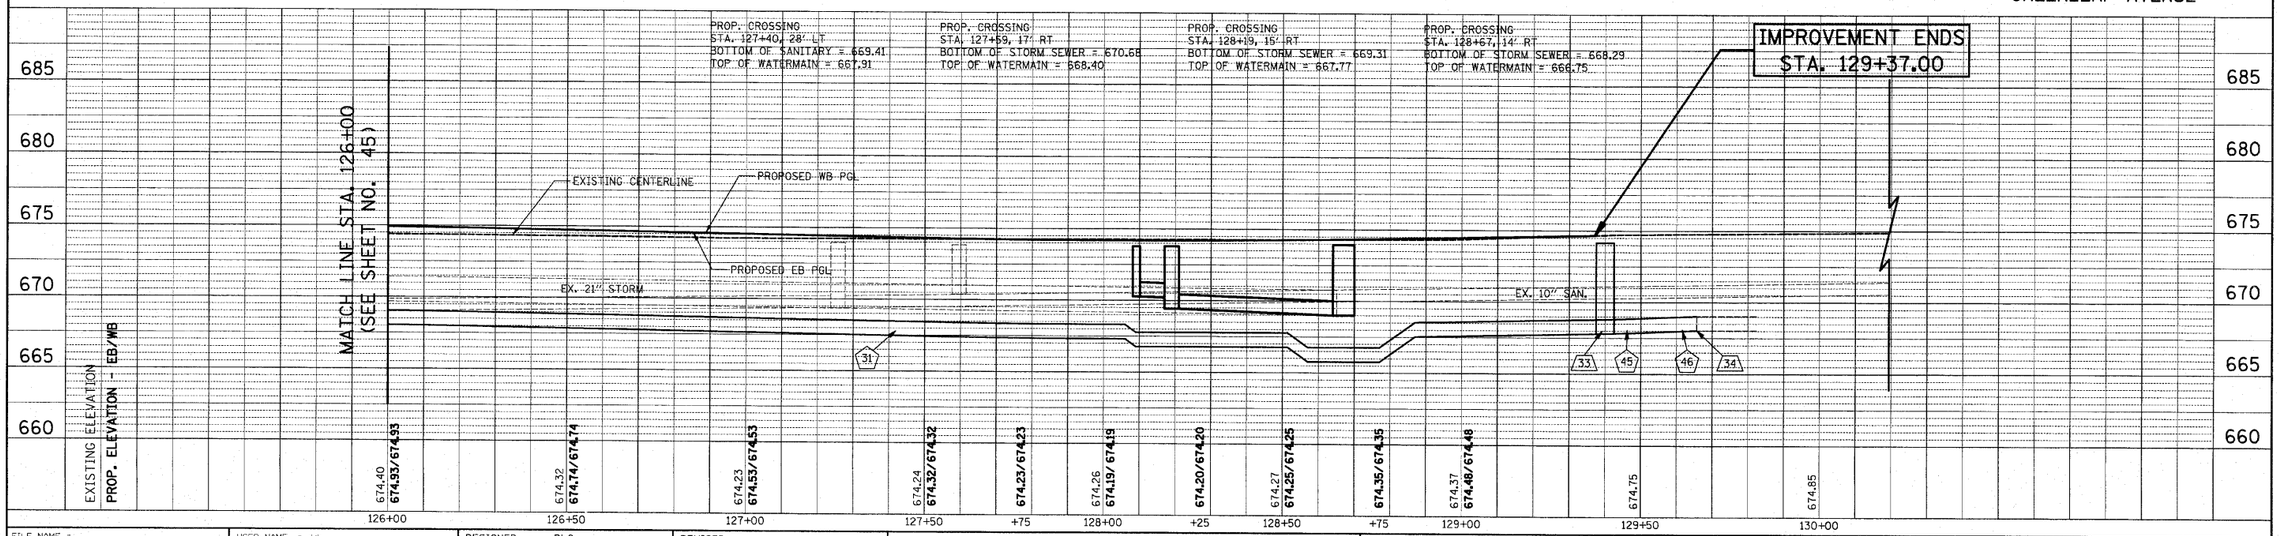

FILE NAME = ...\2362\cad\sheet\2362_WM_24.dgn	USER NAME = djk	DESIGNED - BLG	REVISED -
		DRAWN - BLG	REVISED -
	PLOT SCALE = 20.0000 ' / IN.	CHECKED - DJK	REVISED -
	PLOT DATE = 10/21/2010	DATE - 10-22-10	REVISED -

STATE OF ILLINOIS
DEPARTMENT OF TRANSPORTATION

IL ROUTE 83 (BUSSE ROAD) AND GREENLEAF AVENUE
WATERMAIN PLANS

SCALE: 1" = 20' | SHEET NO. 4 OF 4 SHEETS | STA. 126+00.00 TO STA. 129+37.00

F.A.P. RTE.	SECTION	COUNTY	TOTAL SHEETS	SHEET NO.
344	09-00056-00-CH	COOK	111	46

CONTRACT NO. 63527

FED. ROAD DIST. NO. 1 | ILLINOIS | FED. AID PROJECT M-9003(659)