PROPOSED ROW

POINT	STATION	O/S
4	1268+25	110' RT
3	1268+75	110' RT
2	1270+00	90' RT
1	1270+50	70' RT

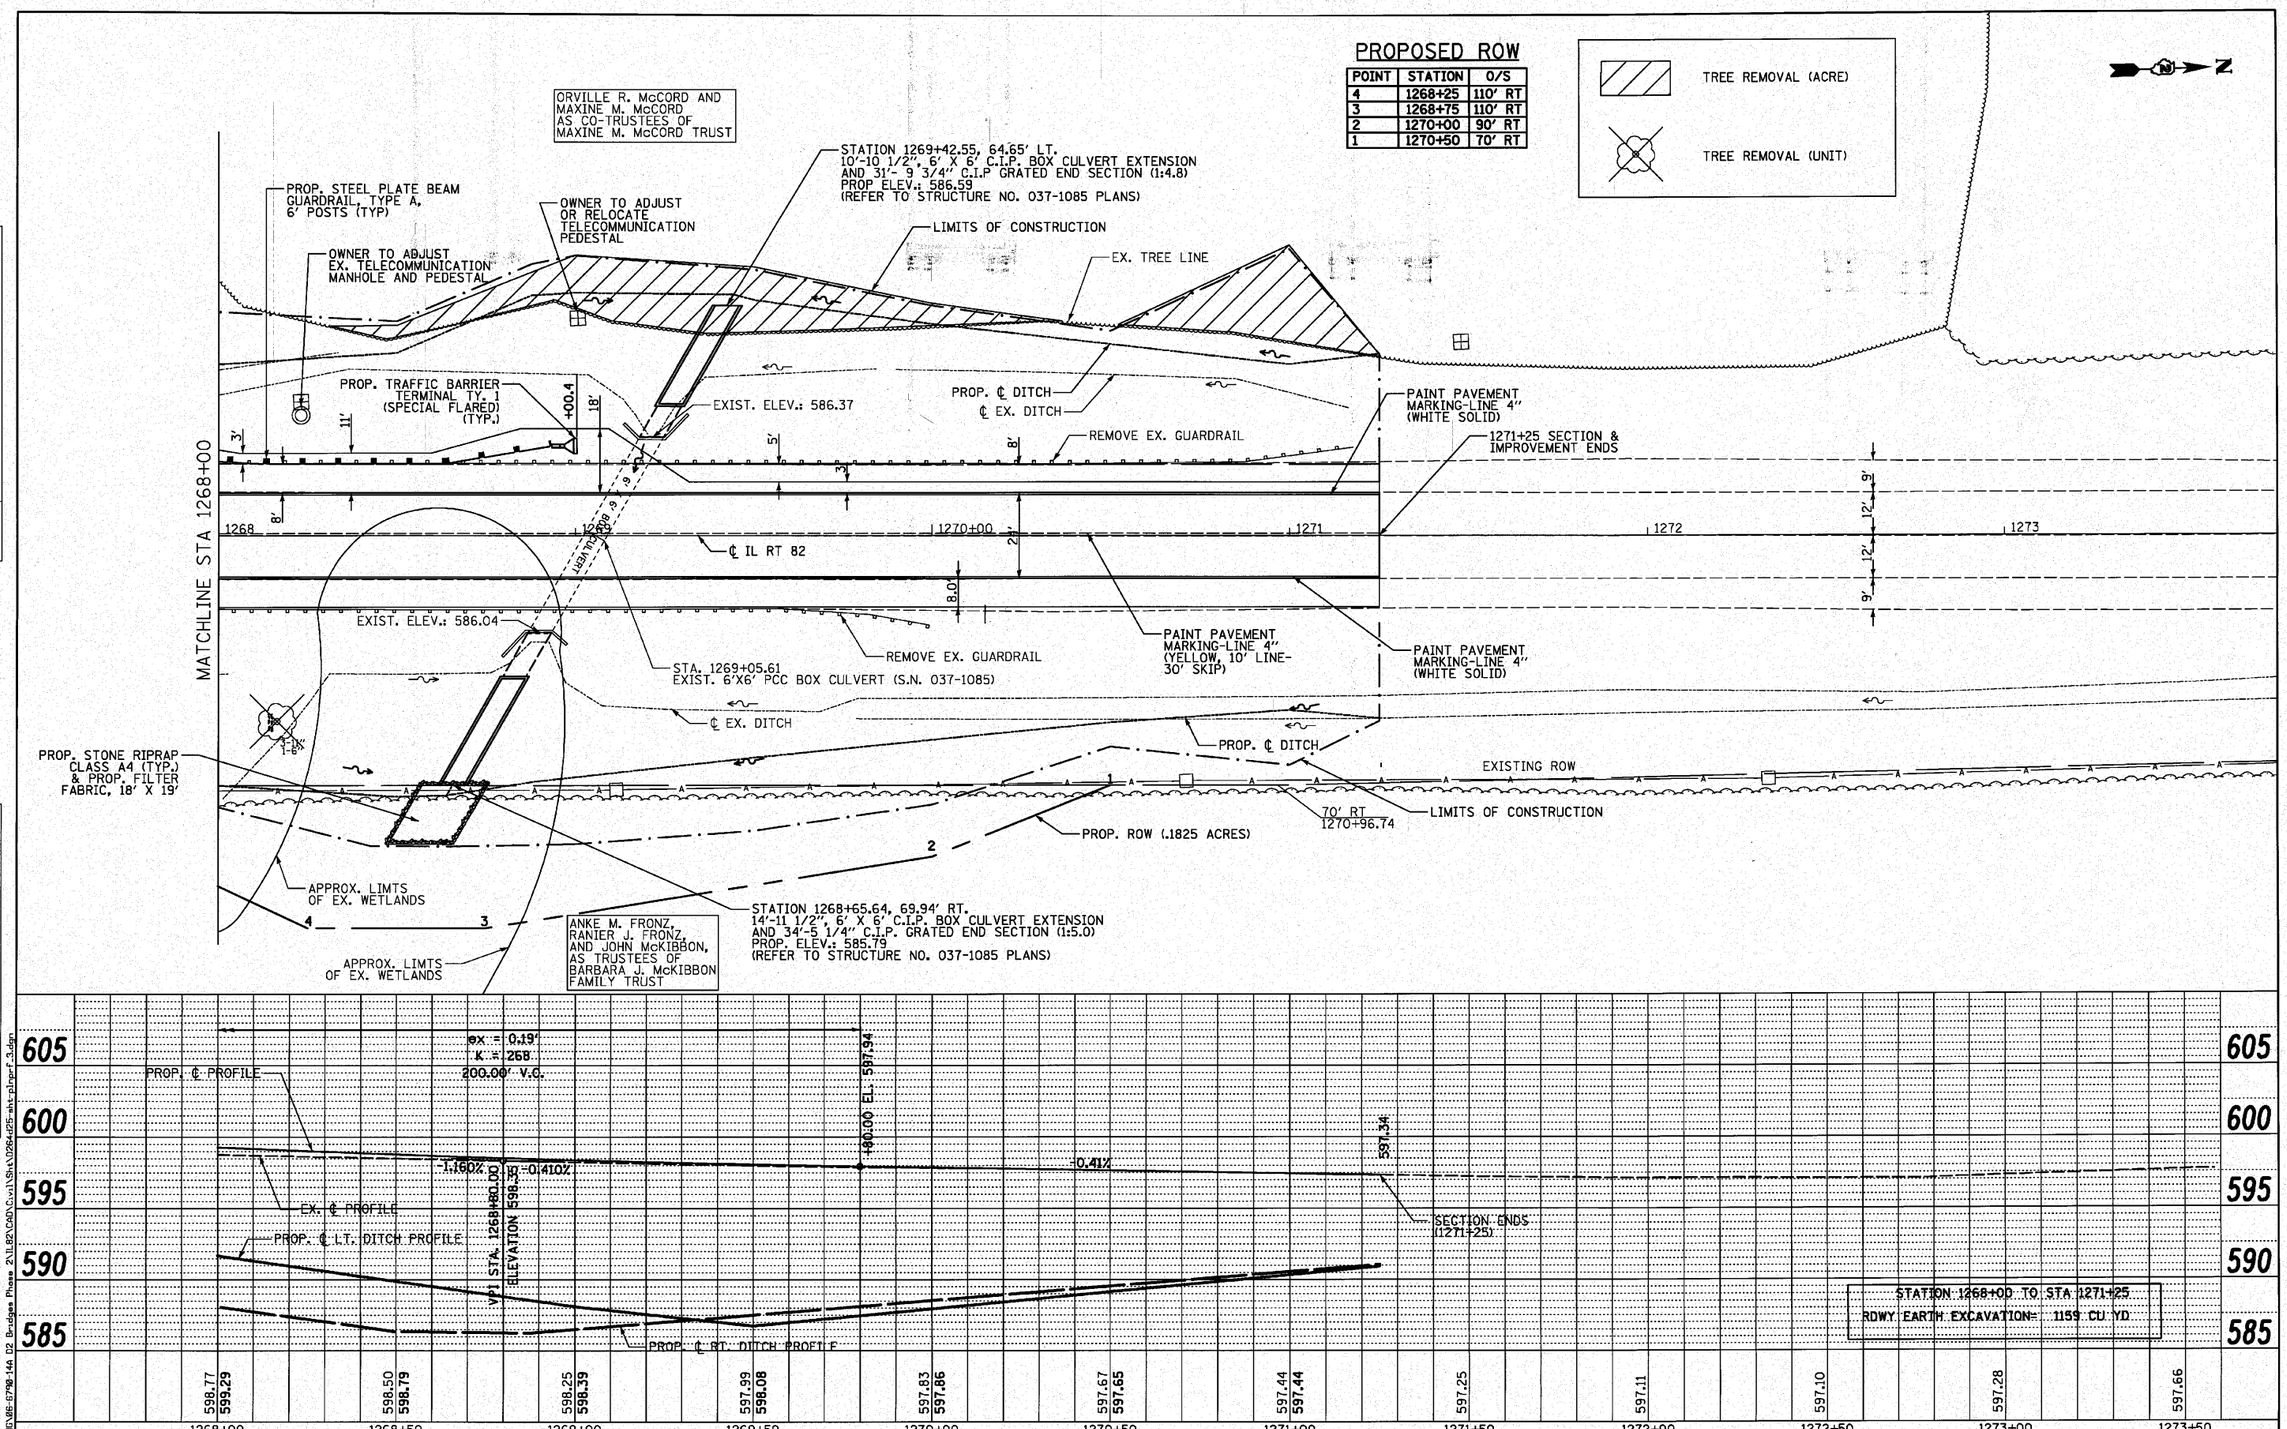

USER NAME = $USER$	DESIGNED - KAC	REVISED -	
	DRAWN - TMF	REVISED -	
PLOT SCALE = $SCALE$	CHECKED - KMB	REVISED -	
PLOT DATE = 10/28/2010	DATE - 08/27/2010	REVISED -	

Wight

STATE OF ILLINOIS
DEPARTMENT OF TRANSPORTATION

EXISTING AND PROPOSED PLAN & PROFILE
IL 82 OVER GREEN RIVER

SCALE: 1" = 20' | SHEET NO. 3 OF 3 SHEETS | STA. 1268+00 TO STA. 1271+25

F.A.P. RTE.	SECTION	COUNTY	TOTAL SHEETS	SHEET NO.
638	129BR-4	HENRY	93	15

CONTRACT NO. 64D25

ILLINOIS FED. AID PROJECT

PLAN: NOTE BOOK NO. — SURVEYED, PLOTTED, ALIGNMENT CHECKED, RT. OF WAY CHECKED, CADD FILE NAME — BY — DATE

PROFILE: NOTE BOOK NO. — SURVEYED, PLOTTED, GRADES CHECKED, B.M. NOTED, STRUCTURE NOTAT'NS CHKD — BY — DATE

FILE NAME = G:\ENG\06-6790-144 D2 Bridges Phase 2\IL82\CAD\Civil\Sht\D264d25-sht-plnprf_3.dgn