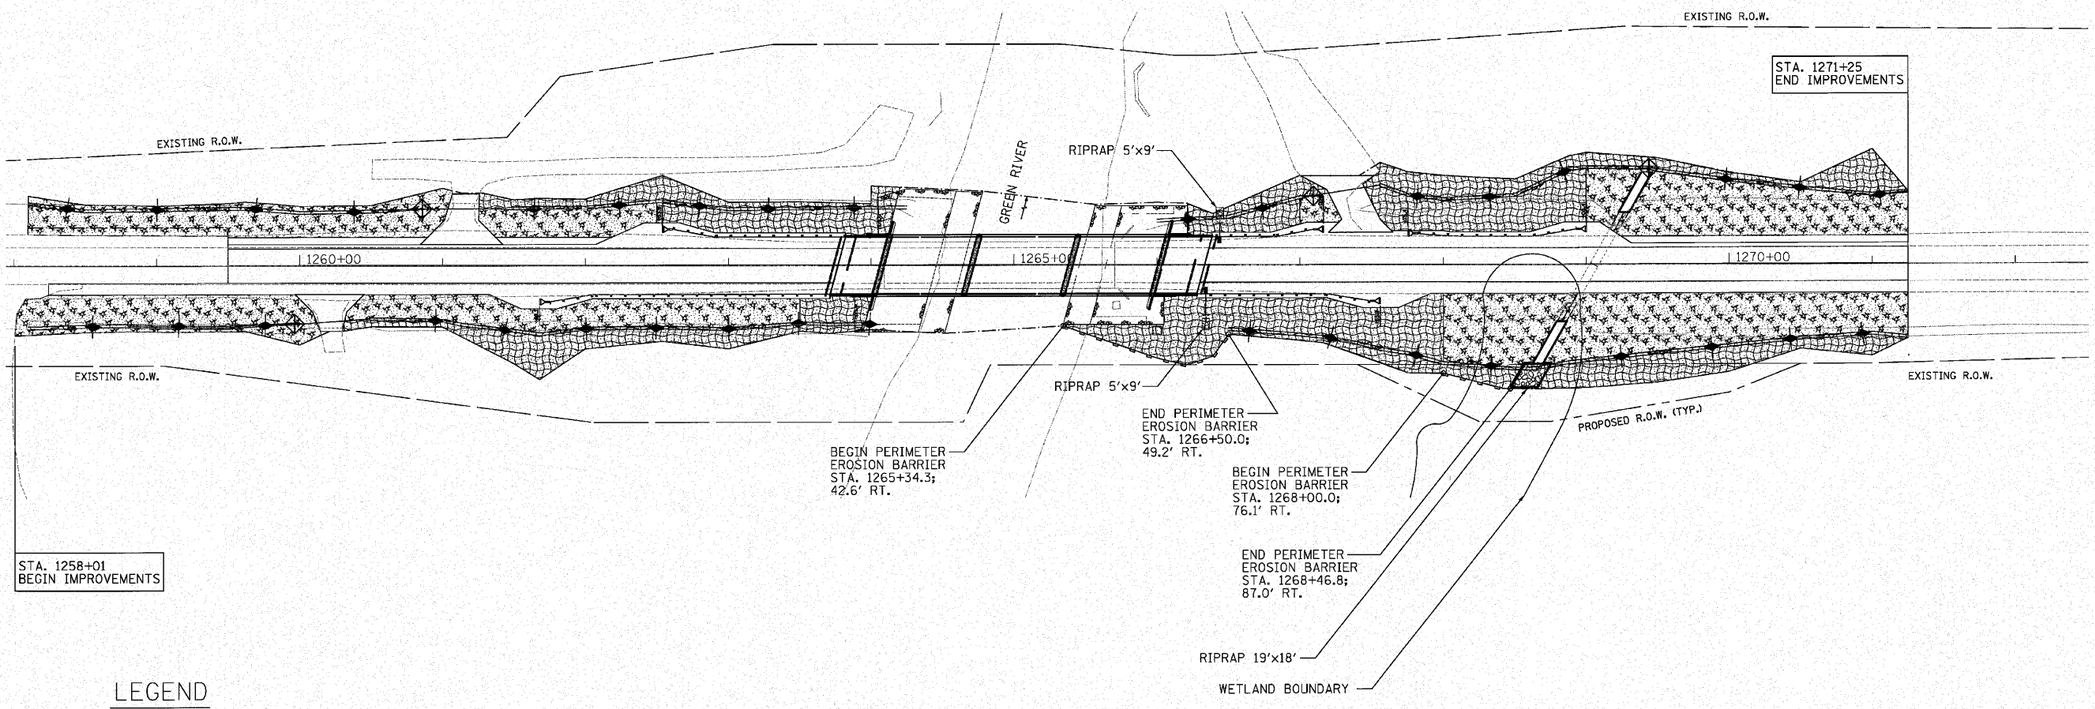

LEGEND

- TEMPORARY DITCH CHECK
- PERIMETER EROSION BARRIER
- EROSION CONTROL BLANKET
- MULCH, METHOD 2
- SEEDING:
  CLASS 2A ON FORESLOPES AND DITCH BOTTOMS
  CLASS 4 ON BACKSLOPES
- INLET & PIPE PROTECTION AND INLET FABRIC
- RIPRAP CLASS A4 WITH FILTER FABRIC

NOTES:

1. SEE STRUCTURAL PLANS FOR CHANNEL RIPRAP DETAILS.
2. DITCH CHECKS ARE SPACED AT 50 FEET (TYP).
3. TEMPORARY SEEDING SHALL BE APPLIED AT 100 POUNDS PER ACRE FOR 4 APPLICATIONS.
4. EROSION CONTROL BLANKET TO BE USED ON SLOPES 1:3 AND STEEPER, FOR ALL OTHER LOCATIONS USE MULCH METHOD 2.

N

0 50 100
SCALE IN FEET

LIN ENGINEERING, LTD. Consulting Engineers Chatham, Illinois Westmont, Illinois	USER NAME = $USER$	DESIGNED - CRV	REVISED -
		DRAWN - CRV	REVISED -
	PLOT SCALE = $SCALE$	CHECKED - ST	REVISED -
	PLOT DATE = $DATE$	DATE - 07/2010	REVISED -

STATE OF ILLINOIS
DEPARTMENT OF TRANSPORTATION

EROSION CONTROL PLAN
IL 82 OVER GREEN RIVER

SCALE: 1" = 50' | SHEET NO. 1 OF 1 SHEETS | STA. 1258+01 TO STA. 1271+25

F.A.P. RTE.	SECTION	COUNTY	TOTAL SHEETS	SHEET NO.
638	129BR-4	HENRY	93	21

CONTRACT NO. 64D25

ILLINOIS FED. AID PROJECT