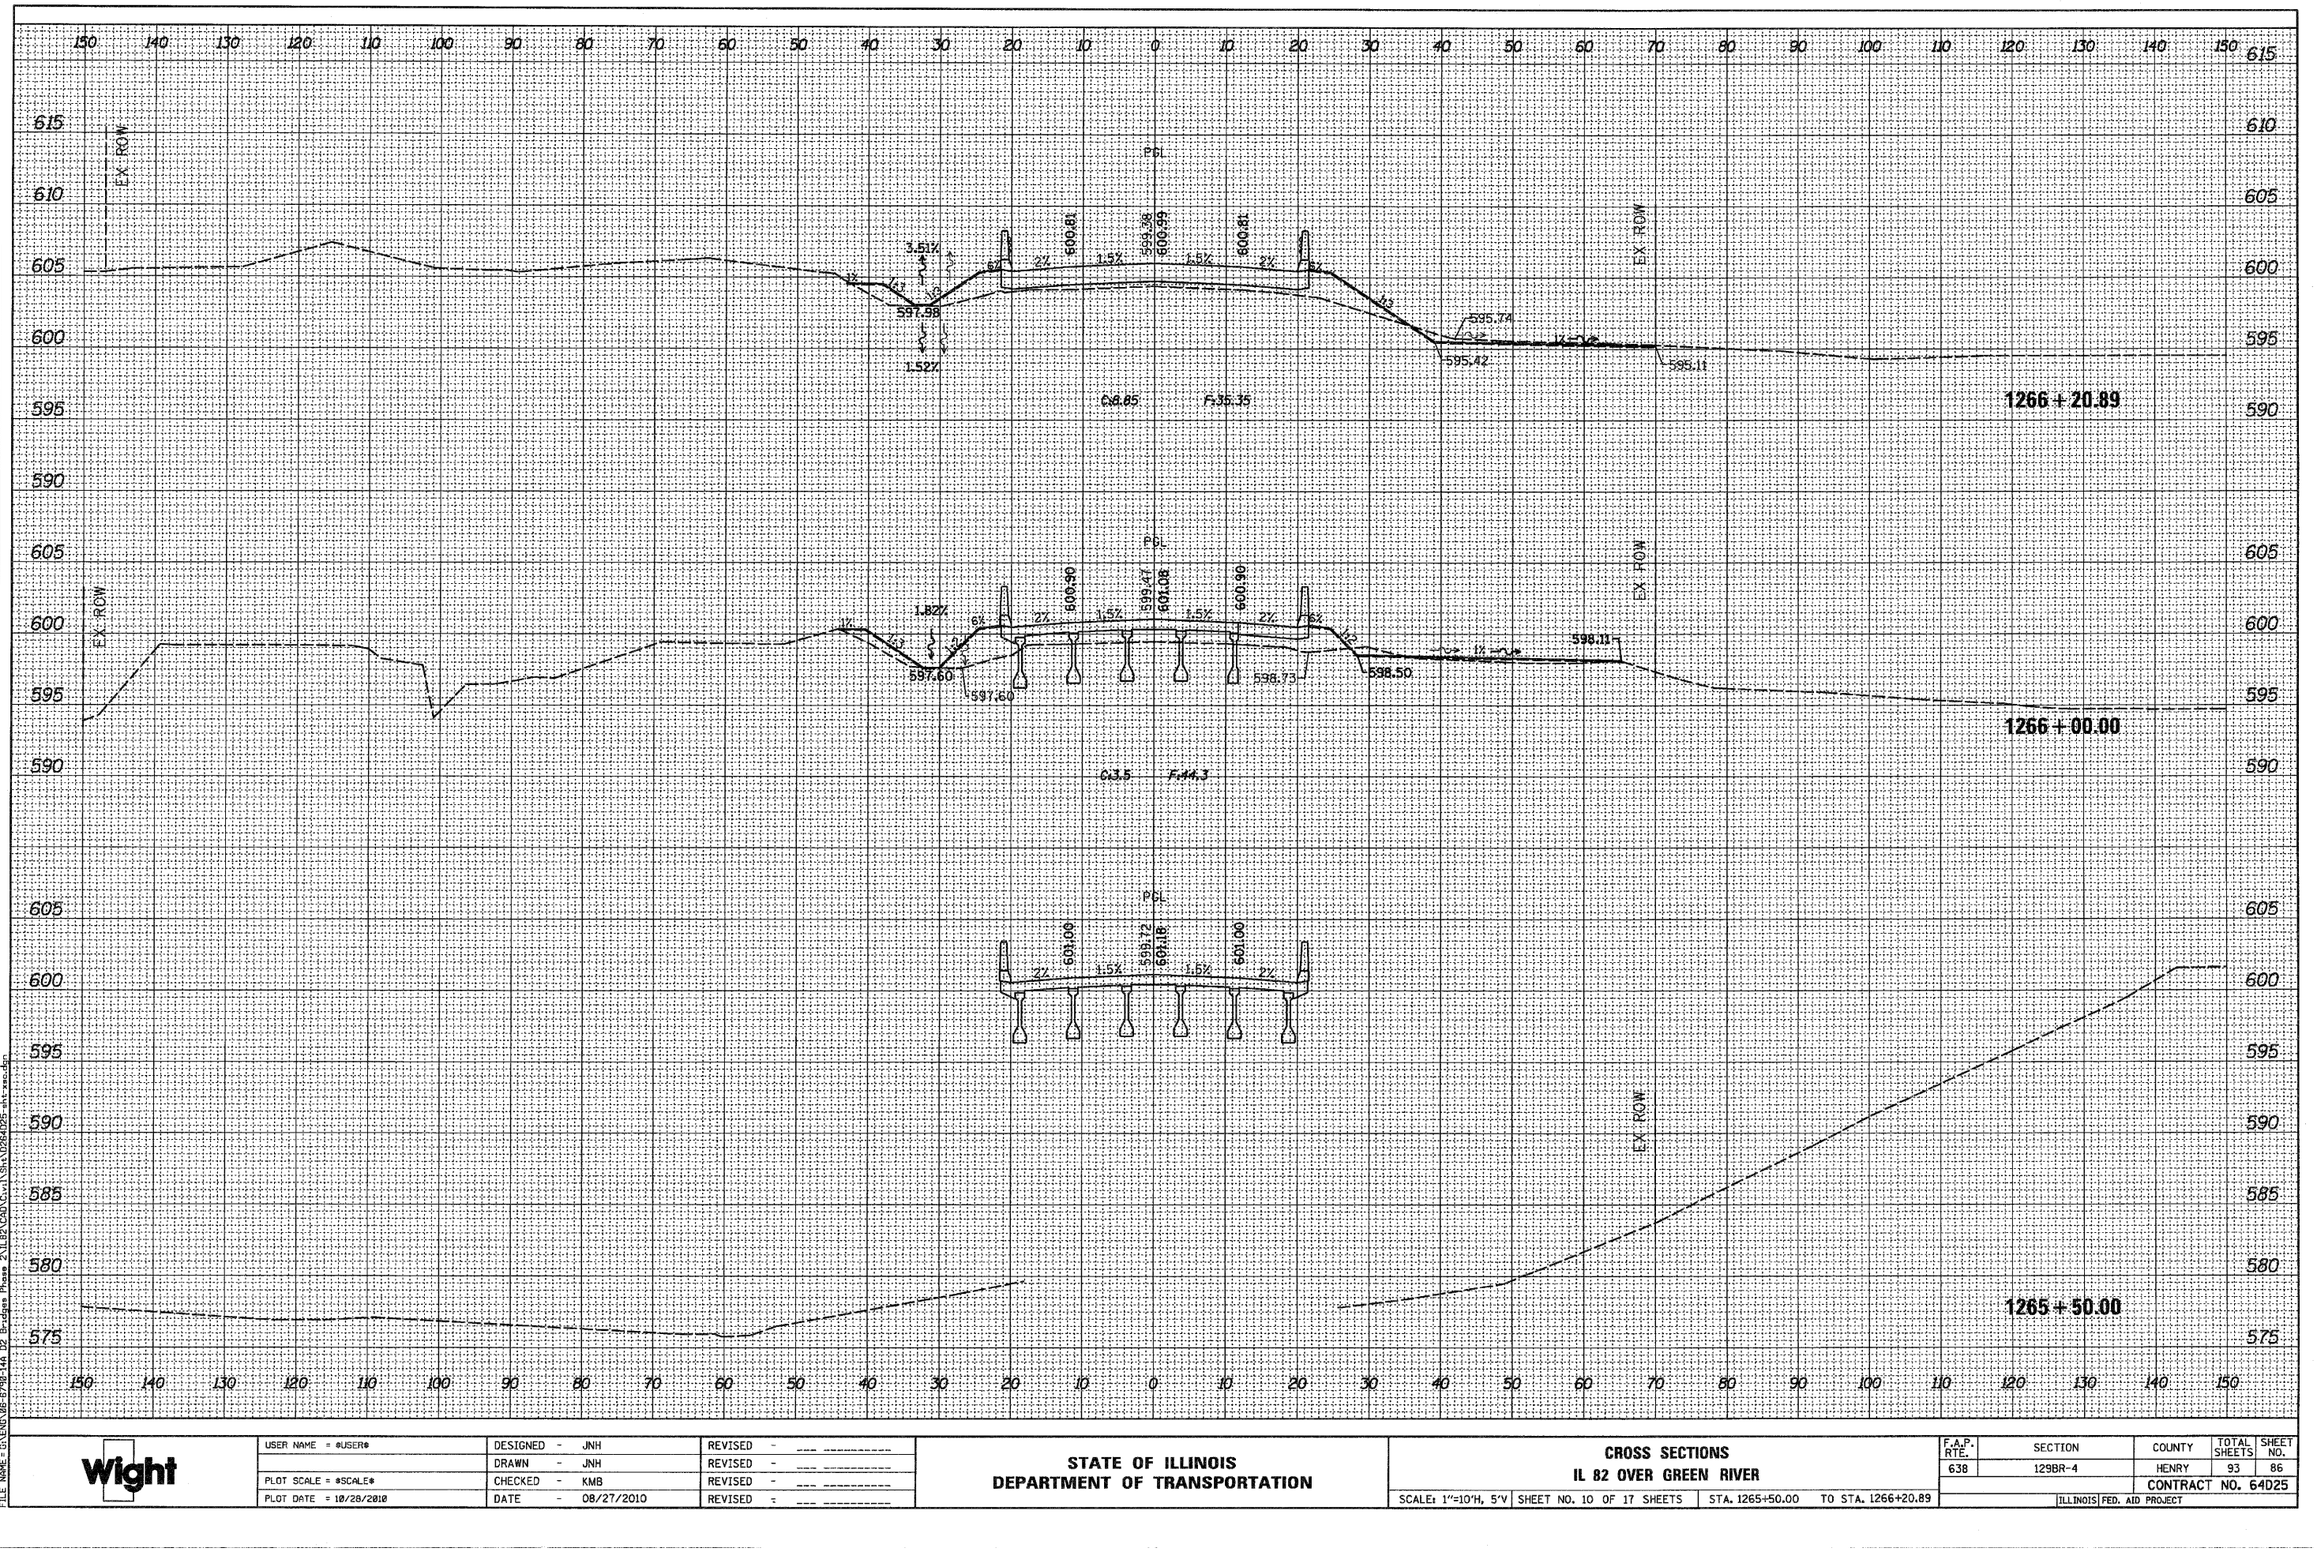


FINAL SURVEY — NOTE BOOK NO. — SURVEYED — PLOTTED — TEMPLATE — AREAS — AREAS CHECKED — BY — DATE

ORIGINAL SURVEY — NOTE BOOK NO. — SURVEYED — PLOTTED — TEMPLATE — AREAS — AREAS CHECKED — BY — DATE

FILE NAME = G:\ENG\86-6798-144 D2 Bridges Phase 2\IL82\CADD\Civil\Sht\D2564025-sht-xsc.dgn

| | | | | | |
|---|---|---|---|---|---|
| Wight | USER NAME = *USER* | DESIGNED - JNH | REVISED - | STATE OF ILLINOIS DEPARTMENT OF TRANSPORTATION | CROSS SECTIONS IL 82 OVER GREEN RIVER |
| | | DRAWN - JNH | REVISED - | | |
| | PLOT SCALE = *SCALE* | CHECKED - KMB | REVISED - | | |
| | PLOT DATE = 10/28/2010 | DATE - 08/27/2010 | REVISED - | | SCALE: 1"=10'H, 5'V \| SHEET NO. 10 OF 17 SHEETS \| STA. 1265+50.00 TO STA. 1266+20.89 |

| F.A.P. RTE. | SECTION | COUNTY | TOTAL SHEETS | SHEET NO. |
|---|---|---|---|---|
| 638 | 129BR-4 | HENRY | 93 | 86 |
| | | CONTRACT NO. 64D25 | | |
| | | ILLINOIS | FED. AID PROJECT | |