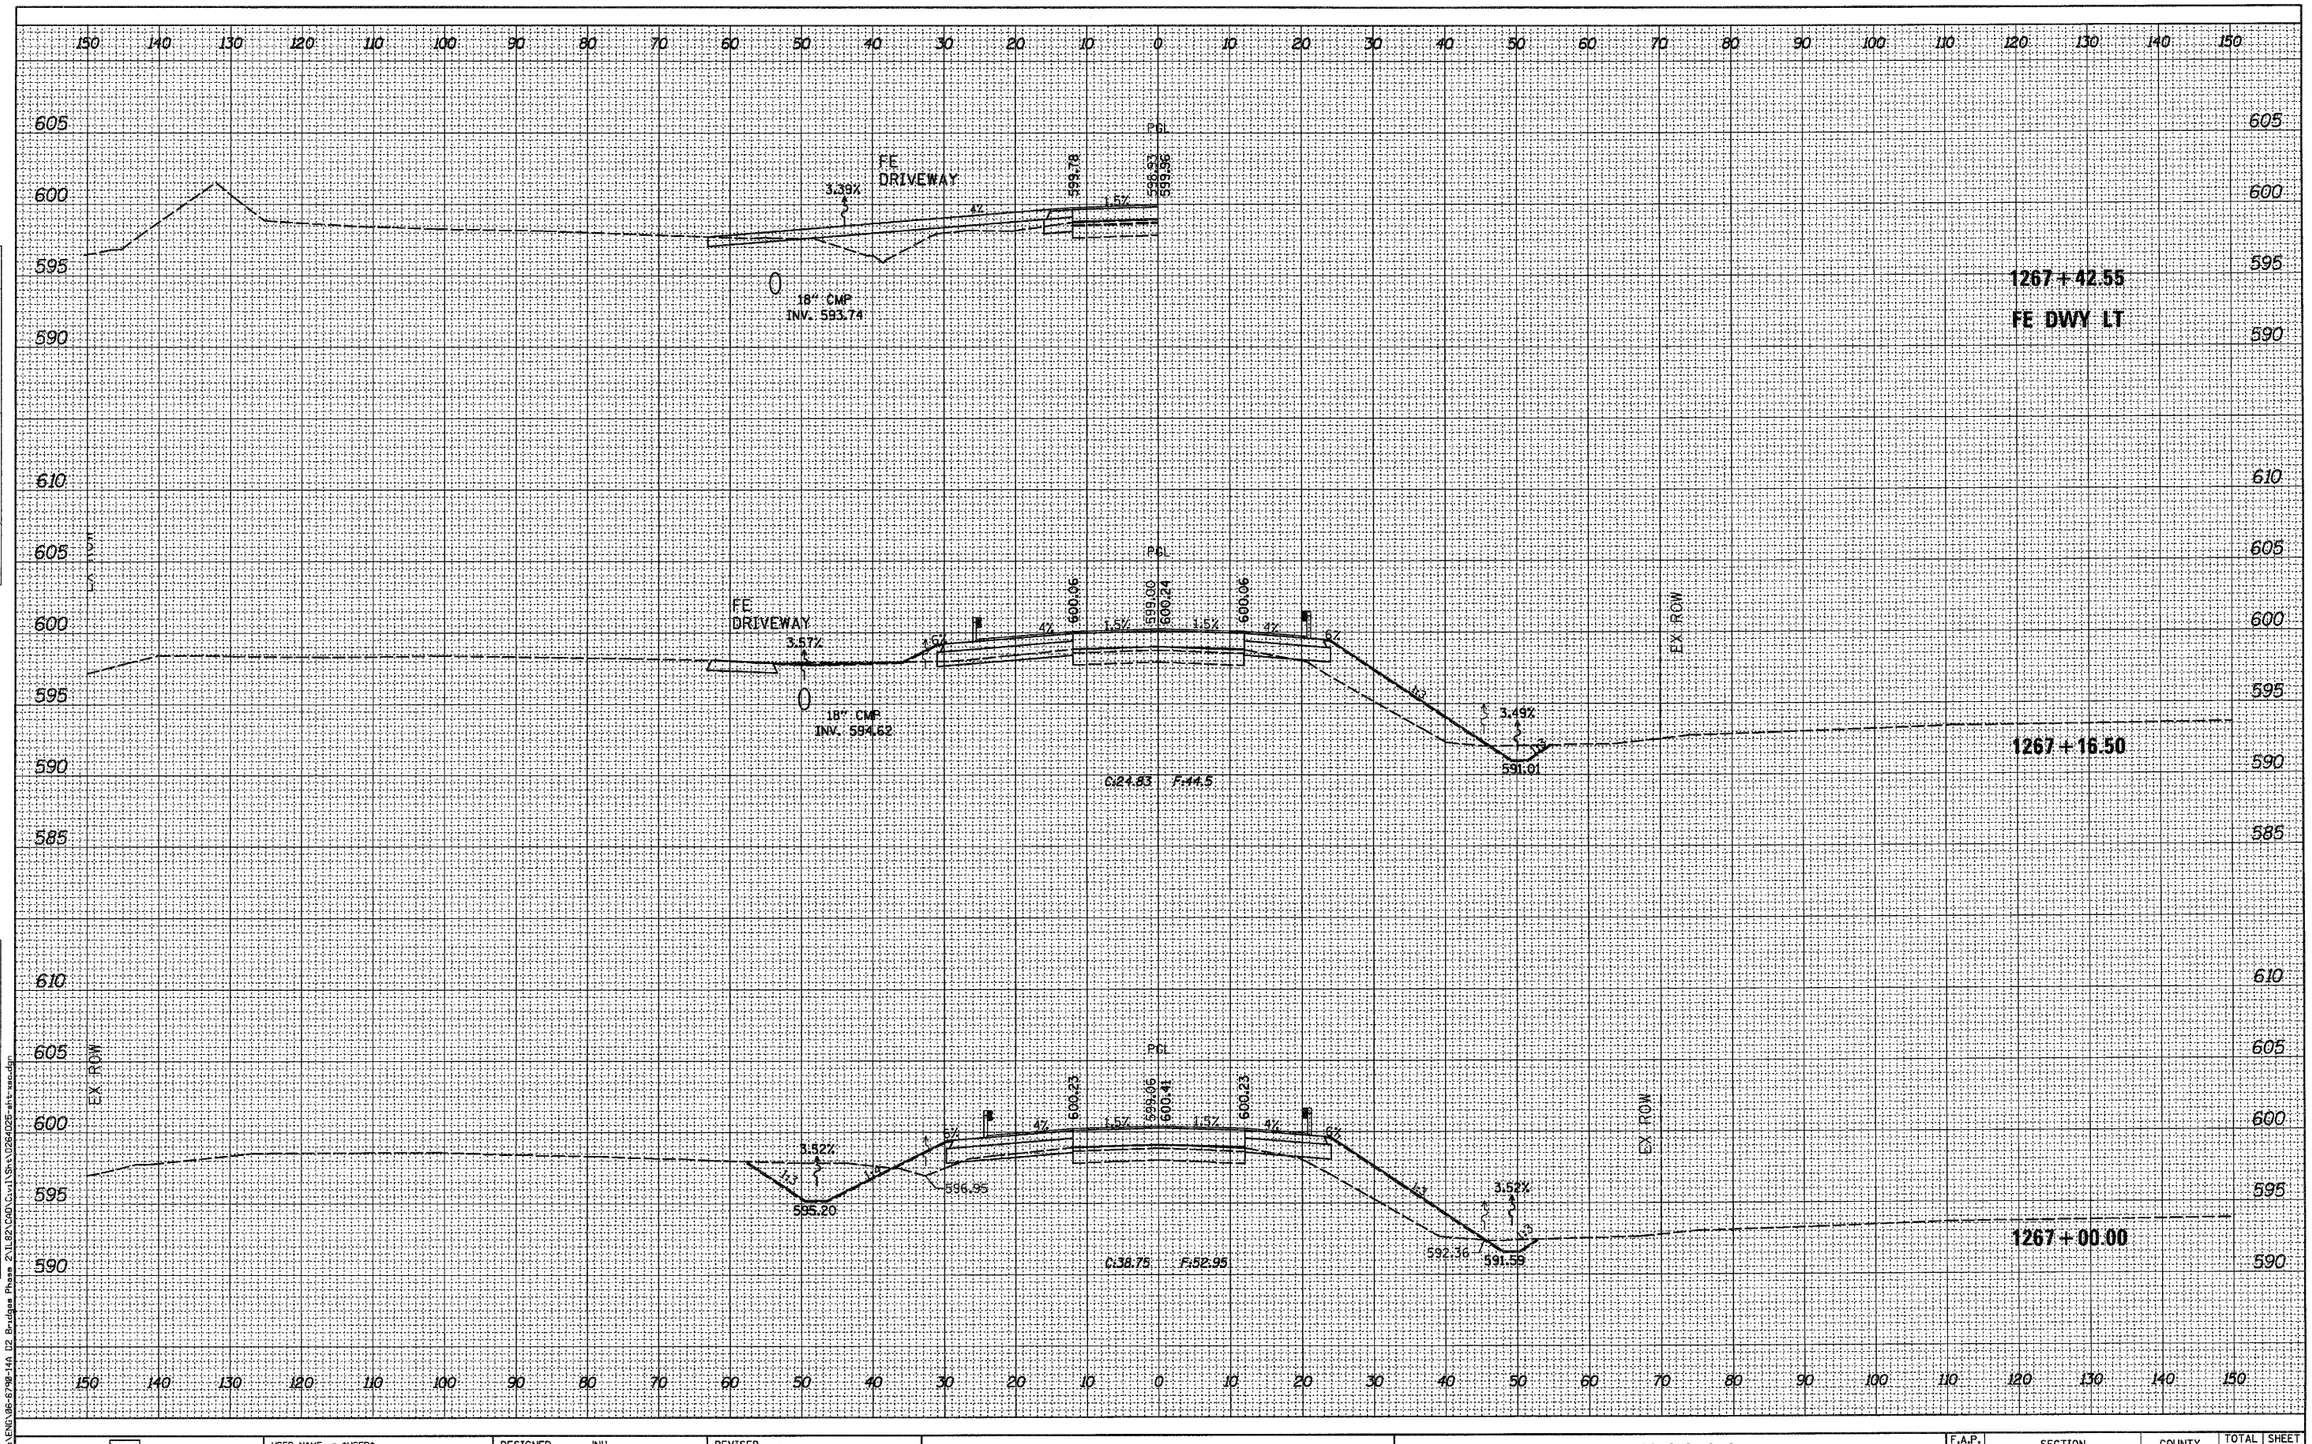

FINAL SURVEY — NOTE BOOK — NO.
SURVEYED — PLOTTED — TEMPLATE — AREAS — AREAS CHECKED — BY — DATE

ORIGINAL SURVEY — NOTE BOOK — NO.
SURVEYED — PLOTTED — TEMPLATE — AREAS — AREAS CHECKED — BY — DATE

FILE NAME = G:\ENG\98-6798-140.02 Bridges Phase 2\IL82\CAD\Civil\Sht\1086402E-sht-section

Wight	USER NAME = @USER@	DESIGNED - JNH	REVISED -	STATE OF ILLINOIS DEPARTMENT OF TRANSPORTATION	CROSS SECTIONS IL 82 OVER GREEN RIVER
		DRAWN - JNH	REVISED -		
	PLOT SCALE = @SCALE@	CHECKED - KMB	REVISED -		
	PLOT DATE = 10/28/2010	DATE - 08/27/2010	REVISED -		

SCALE: 1"=10'H, 5'V | SHEET NO. 12 OF 17 SHEETS | STA. 1267+00.00 | TO STA. 1267+42.55

F.A.P. RTE.	SECTION	COUNTY	TOTAL SHEETS	SHEET NO.
638	129BR-4	HENRY	93	88
		CONTRACT NO. 64D25		
	ILLINOIS FED. AID PROJECT			