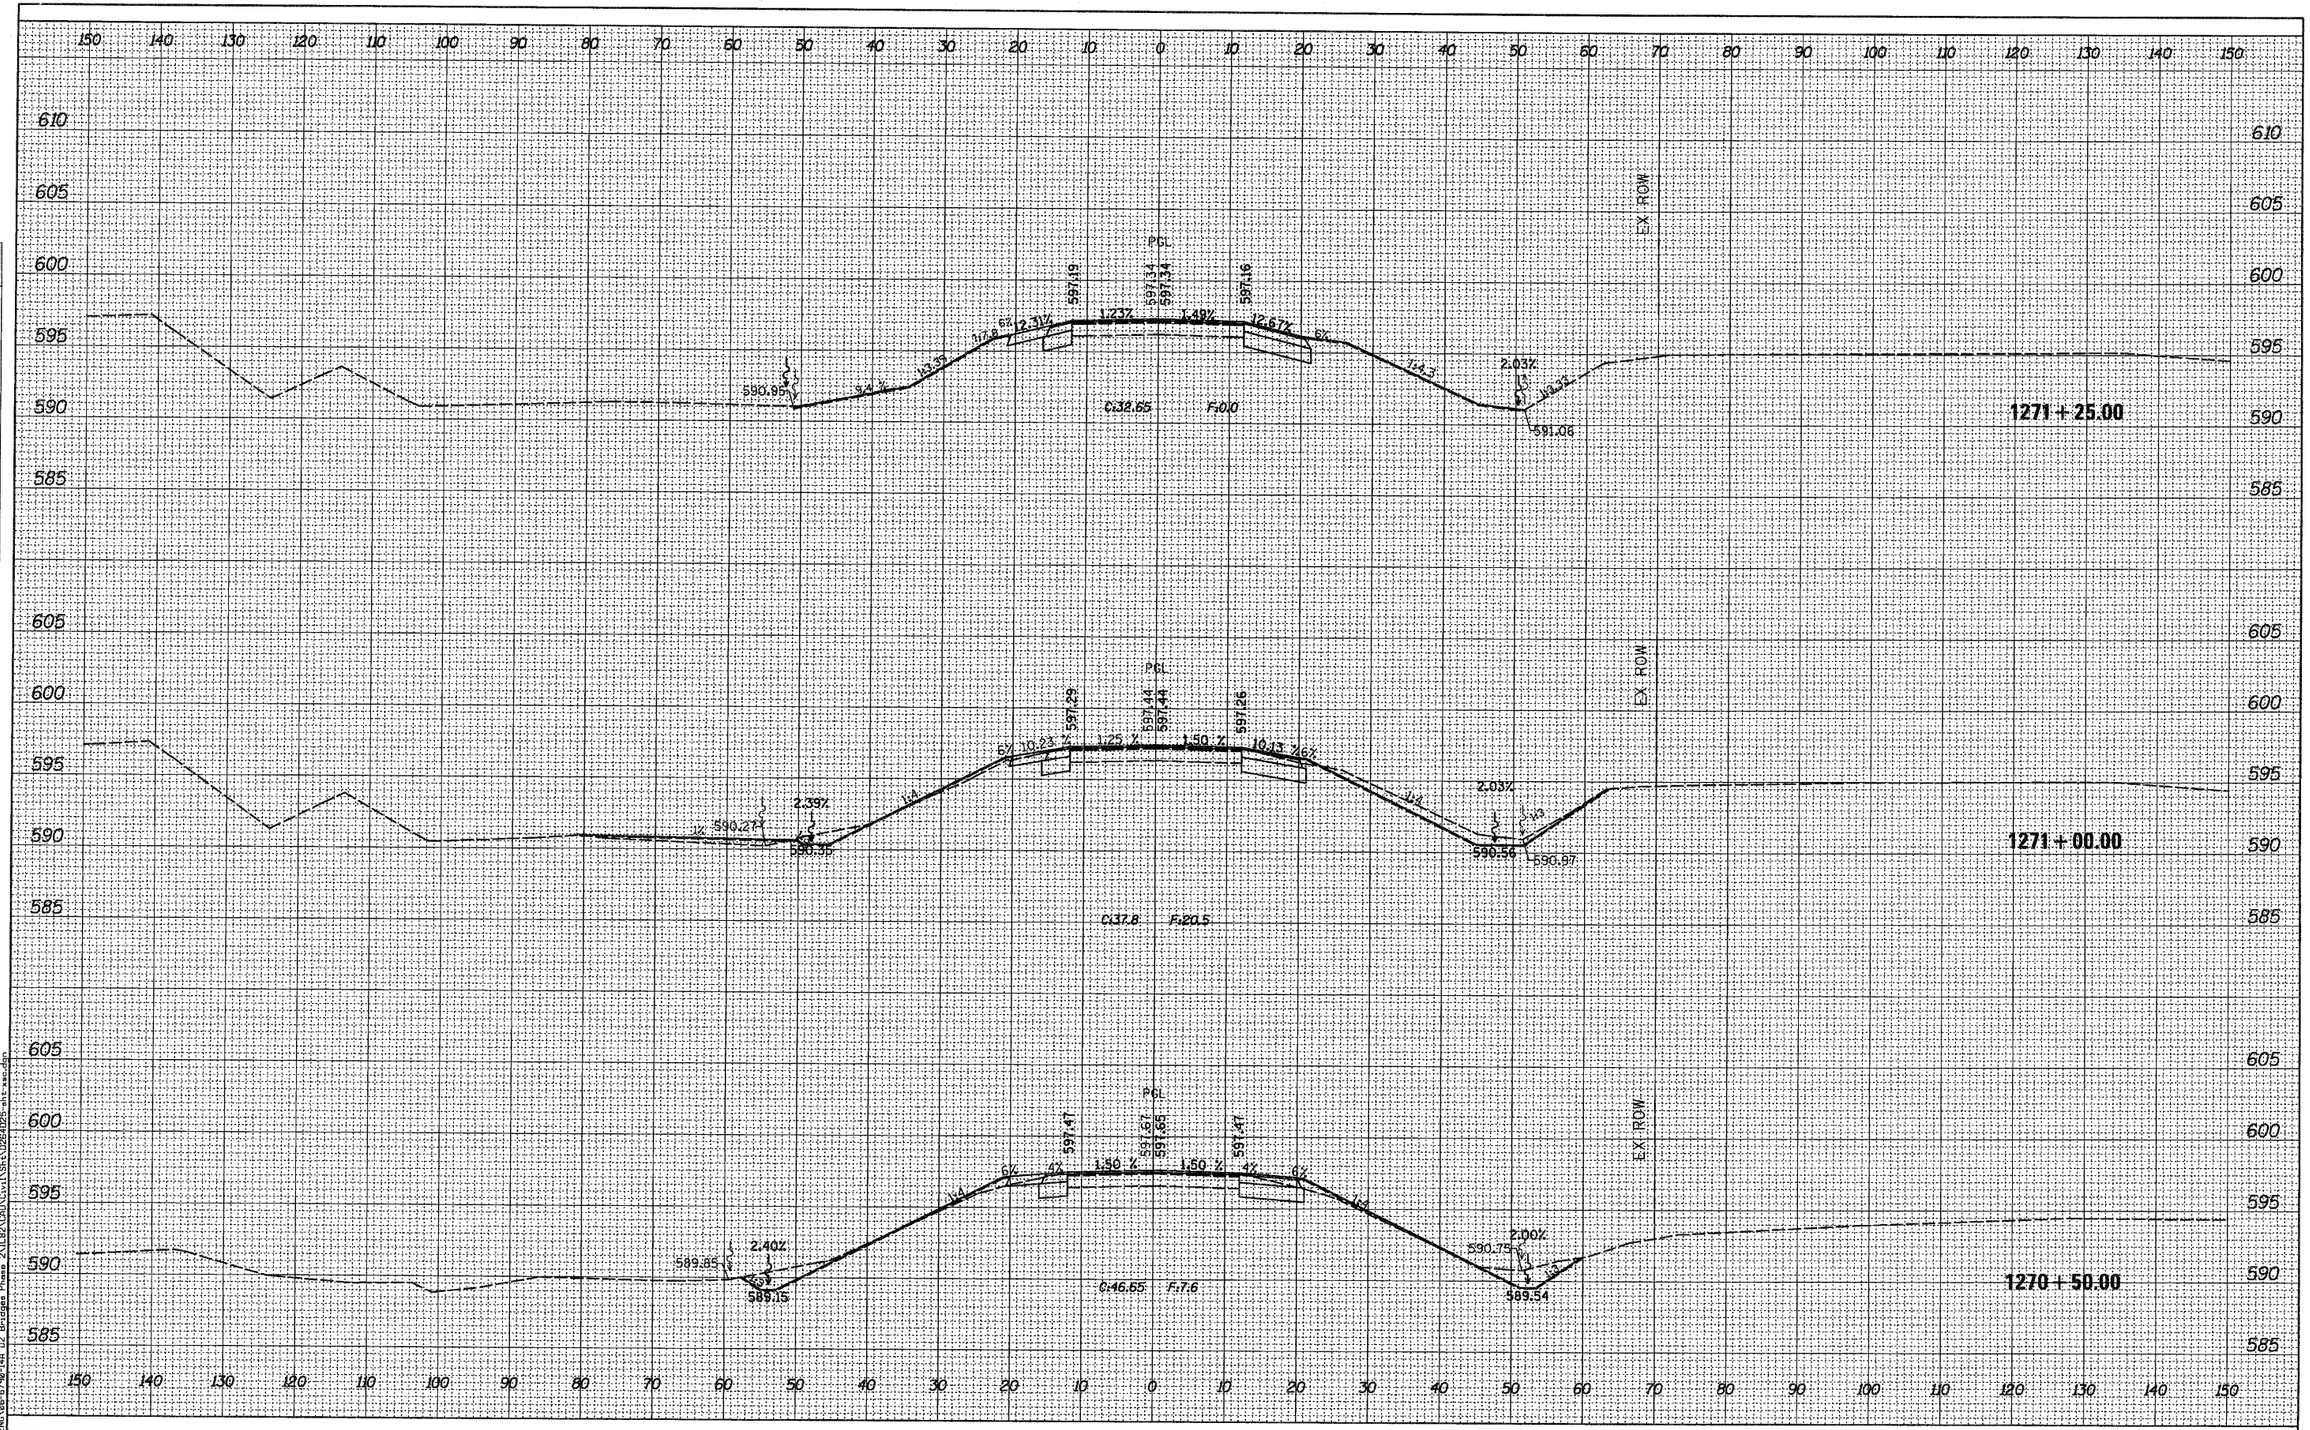

FINAL SURVEY		BY	DATE
NOTE BOOK	SURVEYED		
	PLOTTED		
	TEMPLATE		
	AREAS		
NO.	AREAS CHECKED		

ORIGINAL SURVEY		BY	DATE
NOTE BOOK	SURVEYED		
	PLOTTED		
	TEMPLATE		
	AREAS		
NO.	AREAS CHECKED		

FILE NAME = BLENDD 08-6749-14A D2 Bridges Phase 2\IL82\CAD\Civil\Sht\D2641D25-sht-xsec.dgn

Wight

USER NAME = $USER$	DESIGNED - JNH	REVISED -	
	DRAWN - JNH	REVISED -	
PLOT SCALE = $SCALE$	CHECKED - KMB	REVISED -	
PLOT DATE = 10/28/2010	DATE - 08/27/2010	REVISED -	

STATE OF ILLINOIS
DEPARTMENT OF TRANSPORTATION

CROSS SECTIONS
IL 82 OVER GREEN RIVER

SCALE: 1"=10'H, 5'V | SHEET NO. 16 OF 17 SHEETS | STA. 1270+50.00 TO STA. 1271+25.00

F.A.P. RTE.	SECTION	COUNTY	TOTAL SHEETS	SHEET NO.
638	129BR-4	HENRY	93	92

CONTRACT NO. 64D25

ILLINOIS FED. AID PROJECT