CONTRACT NO. 66442

F.A. RTE.	SECTION	COUNTY	TOTAL SHEETS	SHEET NO.
619	70 RS-5 &1	LASALLE	214	183
STA. 454+50.00		TO STA. 455+00.00		
FED. ROAD DIST. NO.	ILLINOIS	FED. AID PROJECT		

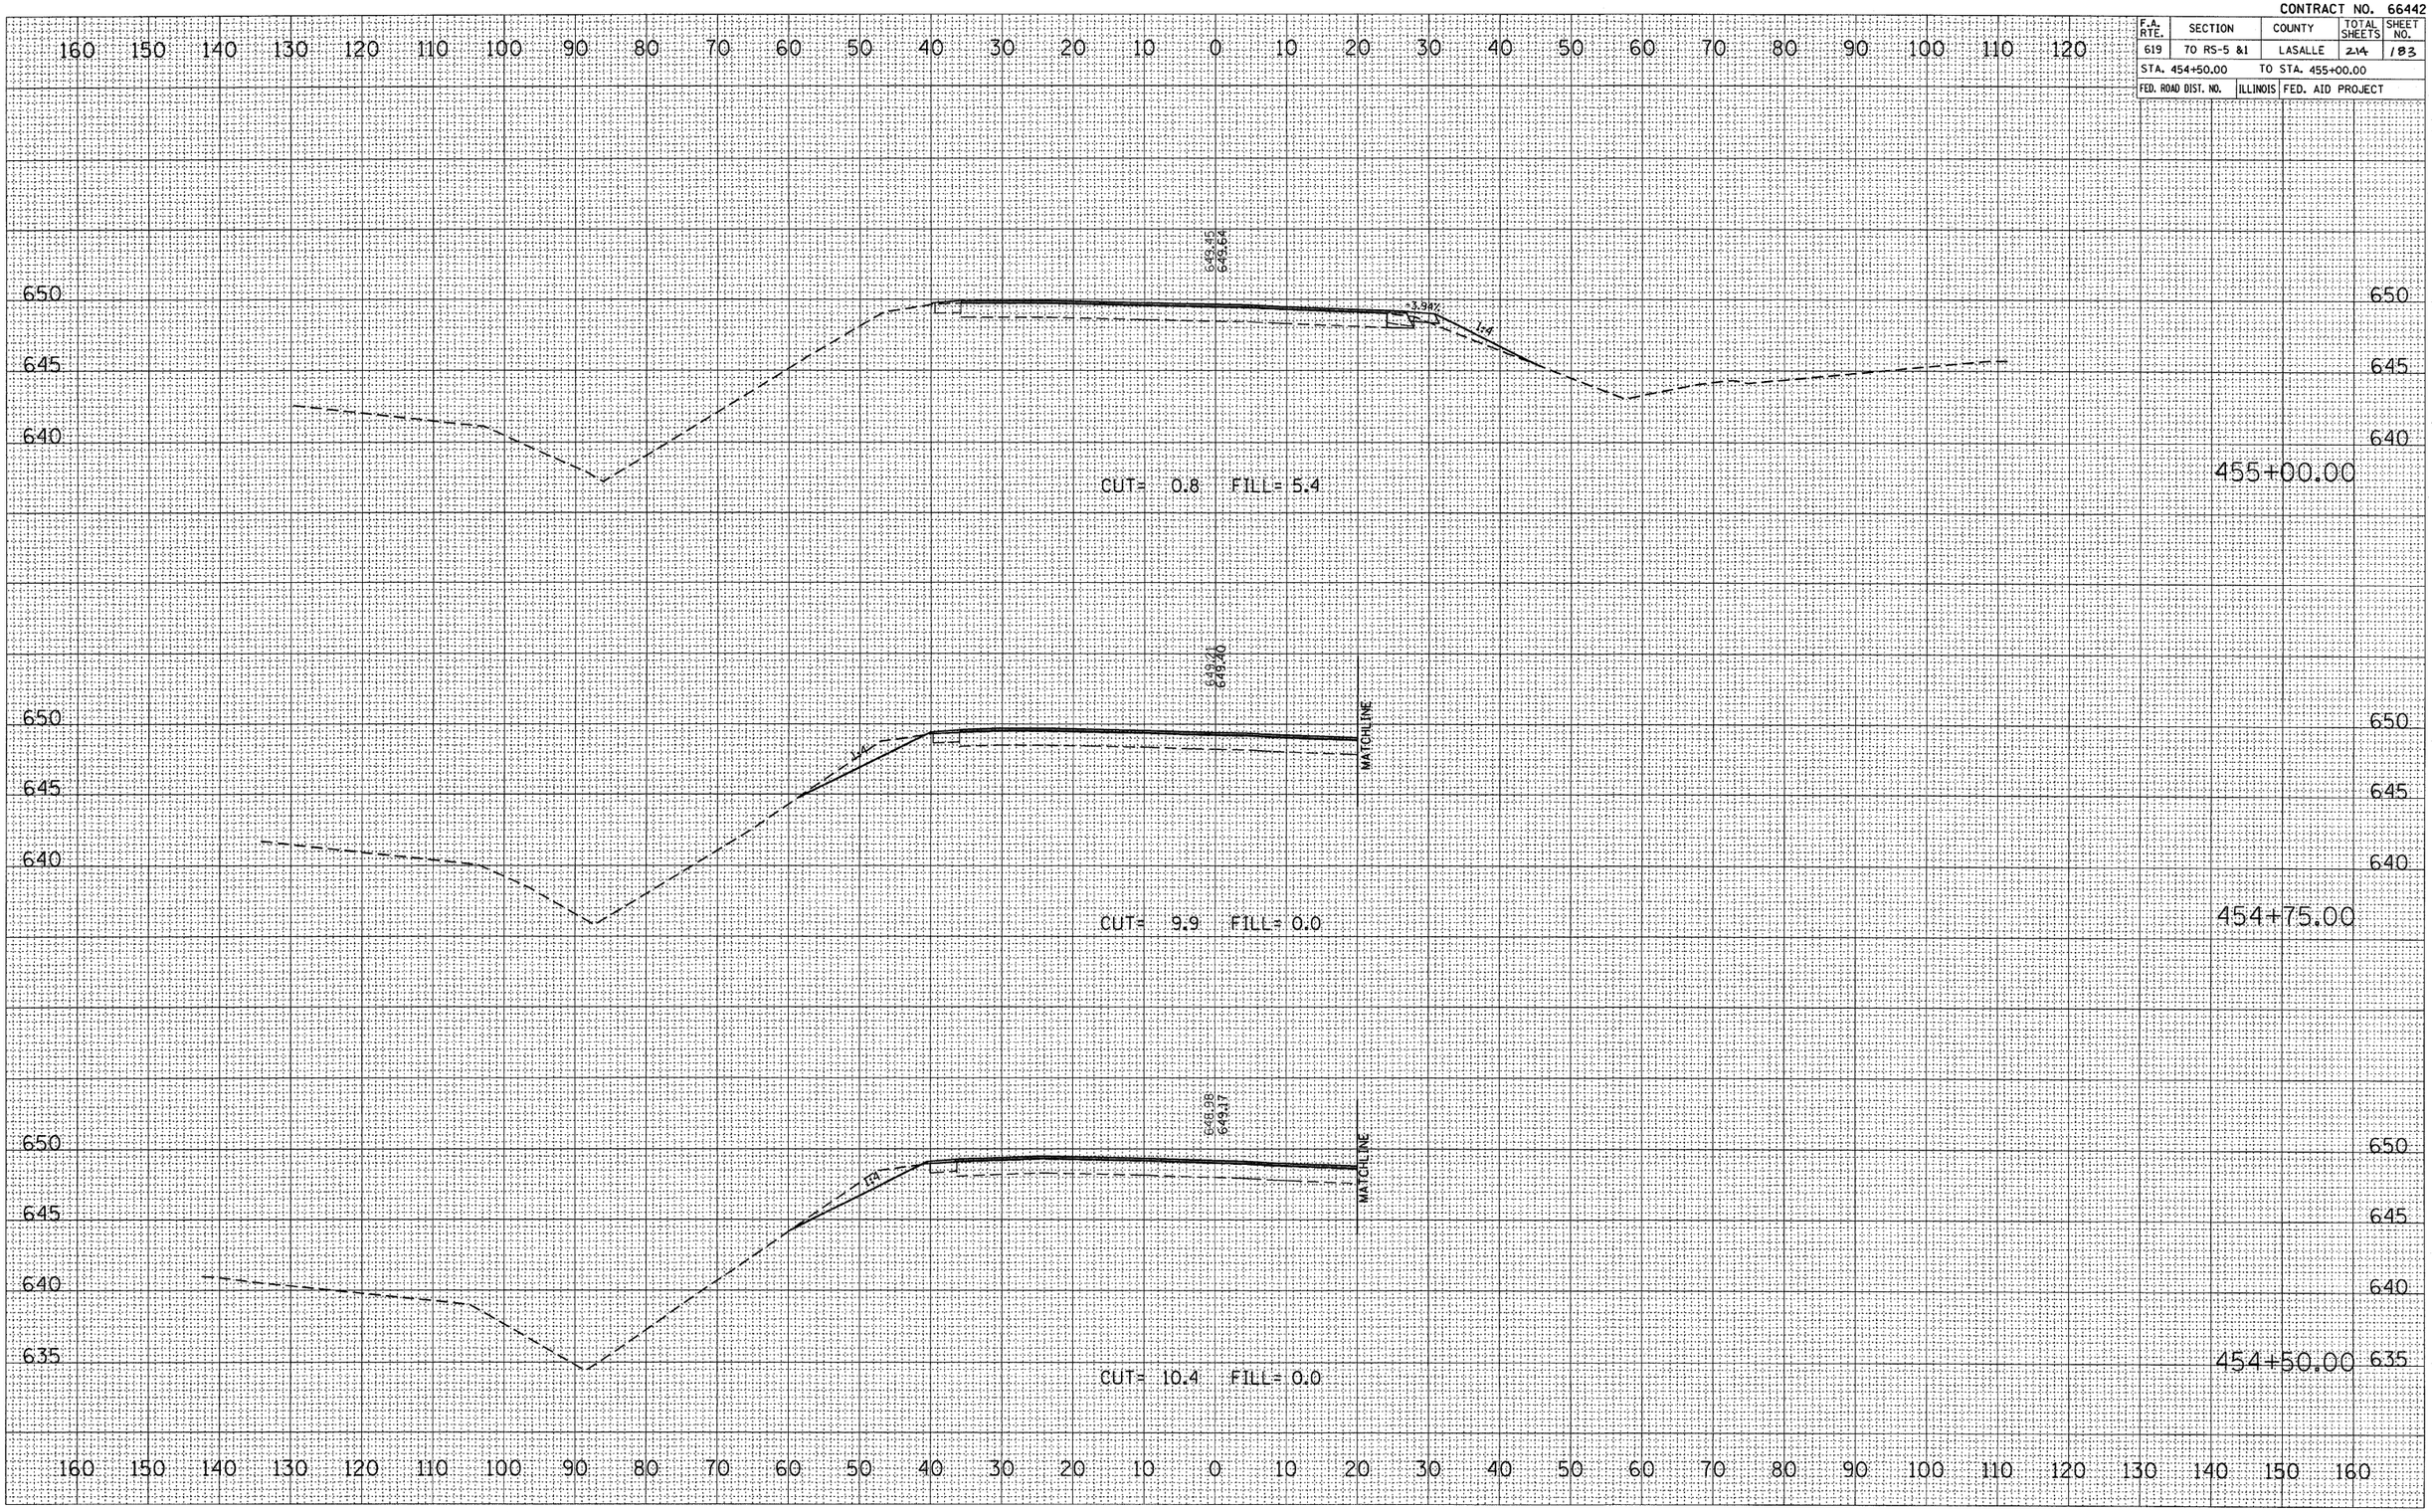

CROSS SECTIONS, STA 454+50.00 TO 455+00.00, IL ROUTE 251

FINAL SURVEY	BY	DATE
SURVEYED		
PLOTTED		
TEMPLATE		
AREAS		
AREAS CHECKED		
NOTE BOOK NO.		

ORIGINAL SURVEY	BY	DATE
SURVEYED		
PLOTTED		
TEMPLATE		
AREAS		
AREAS CHECKED		
NOTE BOOK NO.		

PLOT DATE = Aug 24, 2010 - 10:13:00 AM
FILE NAME = C:\pwworking\dot\bergantrno.pw
PLOT SCALE = 10.0000 ' / IN
USER NAME = bergantrno.pw